Architectural Documents

of

Agakhan Palace

Pune, Maharashtra, India.

under

Gandhi Heritage Sites Mission (GHSM)

Ministry of Culture, Government of India.

by

Sabarmati Ashram Preservation and Memorial Trust

Ahmedabad, Gujarat, India.

AGAKHAN PALACE, PUNE.

LIST OF CONTENT

1. Site Plan

2. Floor Plans


3. Sections

4. Elevations

5. Details

5.1 Doors
5.2 Windows
5.3 Ventilators
5.4 Partitions
5.5 Staircase

6. Photographs

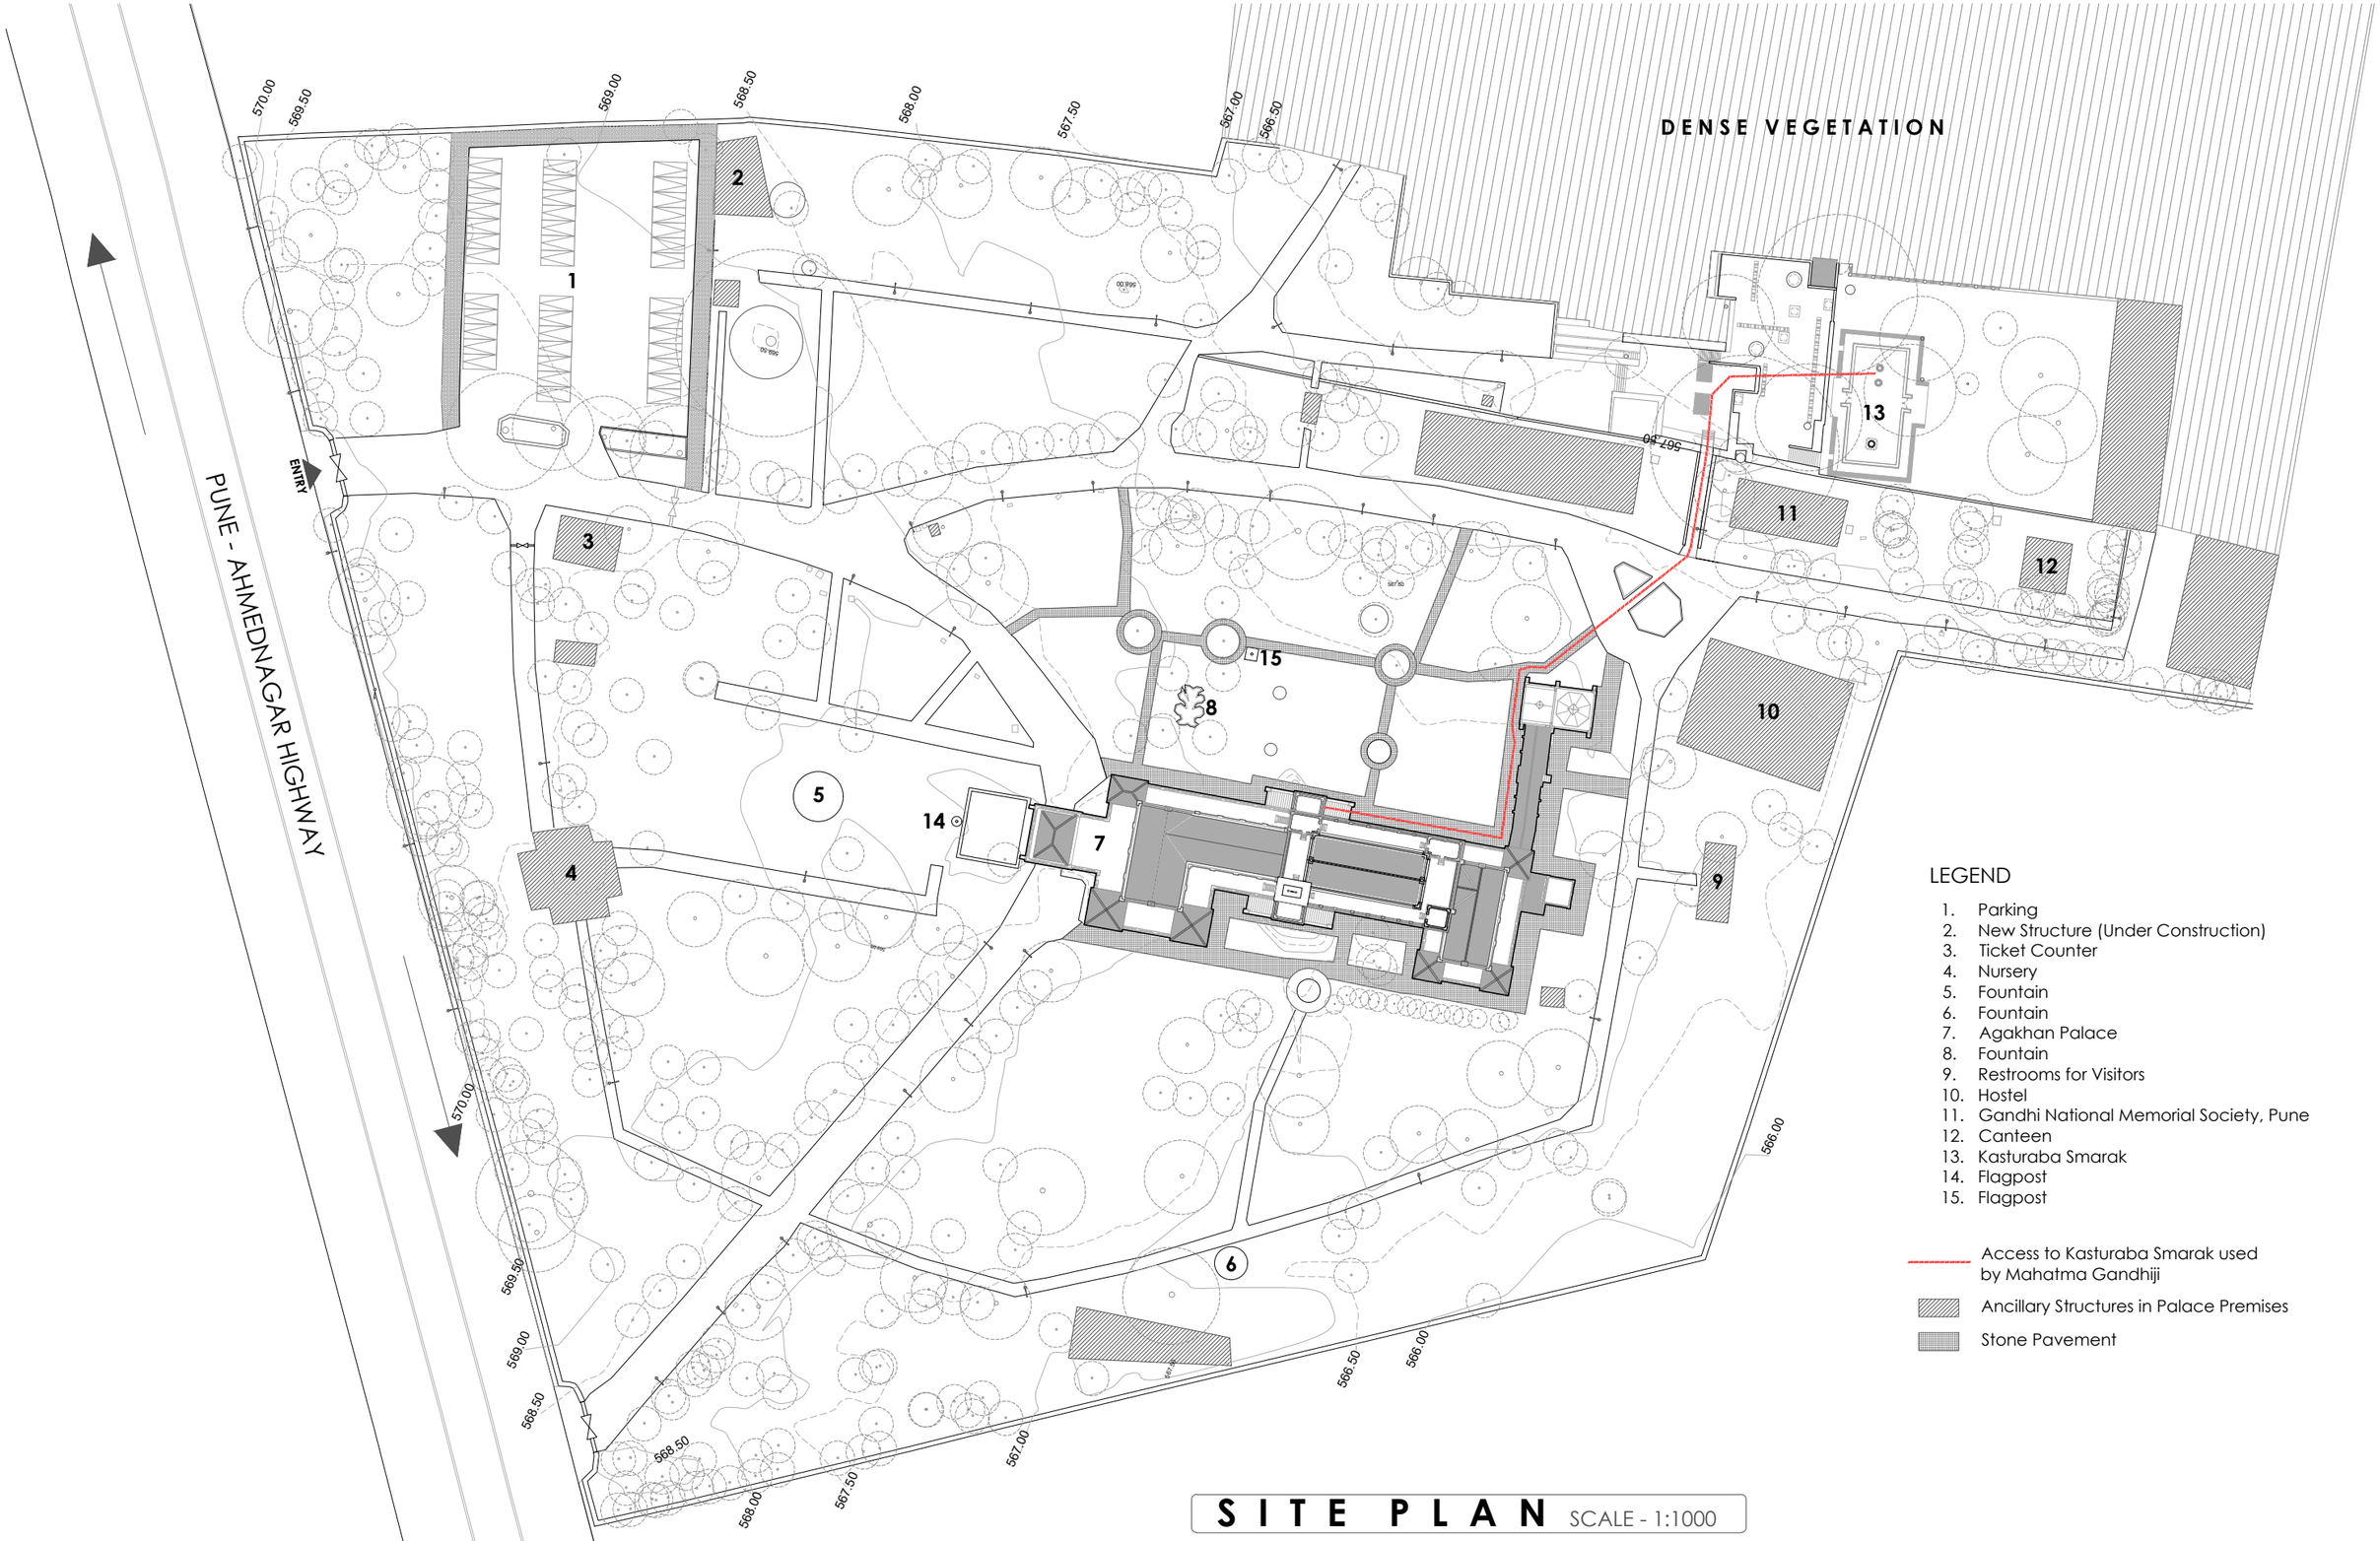

LEGEND

1. Parking
2. New Structure (Under Construction)
3. Ticket Counter
4. Nursery
5. Fountain
6. Fountain
7. Agakhan Palace
8. Fountain
9. Restrooms for Visitors
10. Hostel
11. Gandhi National Memorial Society, Pune
12. Canteen
13. Kasturaba Smarak
14. Flagpost
15. Flagpost

Access to Kasturaba Smarak used by Mahatma Gandhiji

Ancillary Structures in Palace Premises

Stone Pavement


SITE PLAN SCALE - 1:1000

CORE SITE	DRAWING					SCALE 1:1000	NORTH	PROJECT
ARCHITECTURAL DOCUMENTATION OF AGA KHAN PALACE PUNE, MAHARASHTRA.	SHEET. TITLE : DRG. NO. : DATE :	GROUND FLOOR PLAN GHSM/AKP/PN/02/01 26-03-2022	DRAWN BY : DEALT BY :	KADAMBARI, ABHISHEK KADAMBARI	STONE WOOD BRICK	5 M 0 10 M 30 M	N	GANDHI HERITAGE SITES MISSION SABARMATI ASHRAM PRESERVATION AND MEMORIAL TRUST

NIMESH PORWAL AND ASSOCIATES
ARCHITECTS AND URBAN DESIGNERS
npaprojects@gmail.com

LEGEND

1. ENTRANCE PORCH
2. GALLERY 1
3. GALLERY 2
4. STAIRCASE
5. GALLERY 3
6. GALLERY 4
7. GALLERY 5 - GANDHIJI'S ROOM -NOT ACCESSIBLE
8. WASHROOMS ATTACHED TO GANDHIJI'S ROOM (Physically Not Accessible)
9. GALLERY 6
10. GALLERY 7
11. STORE ROOM AND WASHROOMS
12. CANOPY
13. LIBRARY
14. PASSAGE

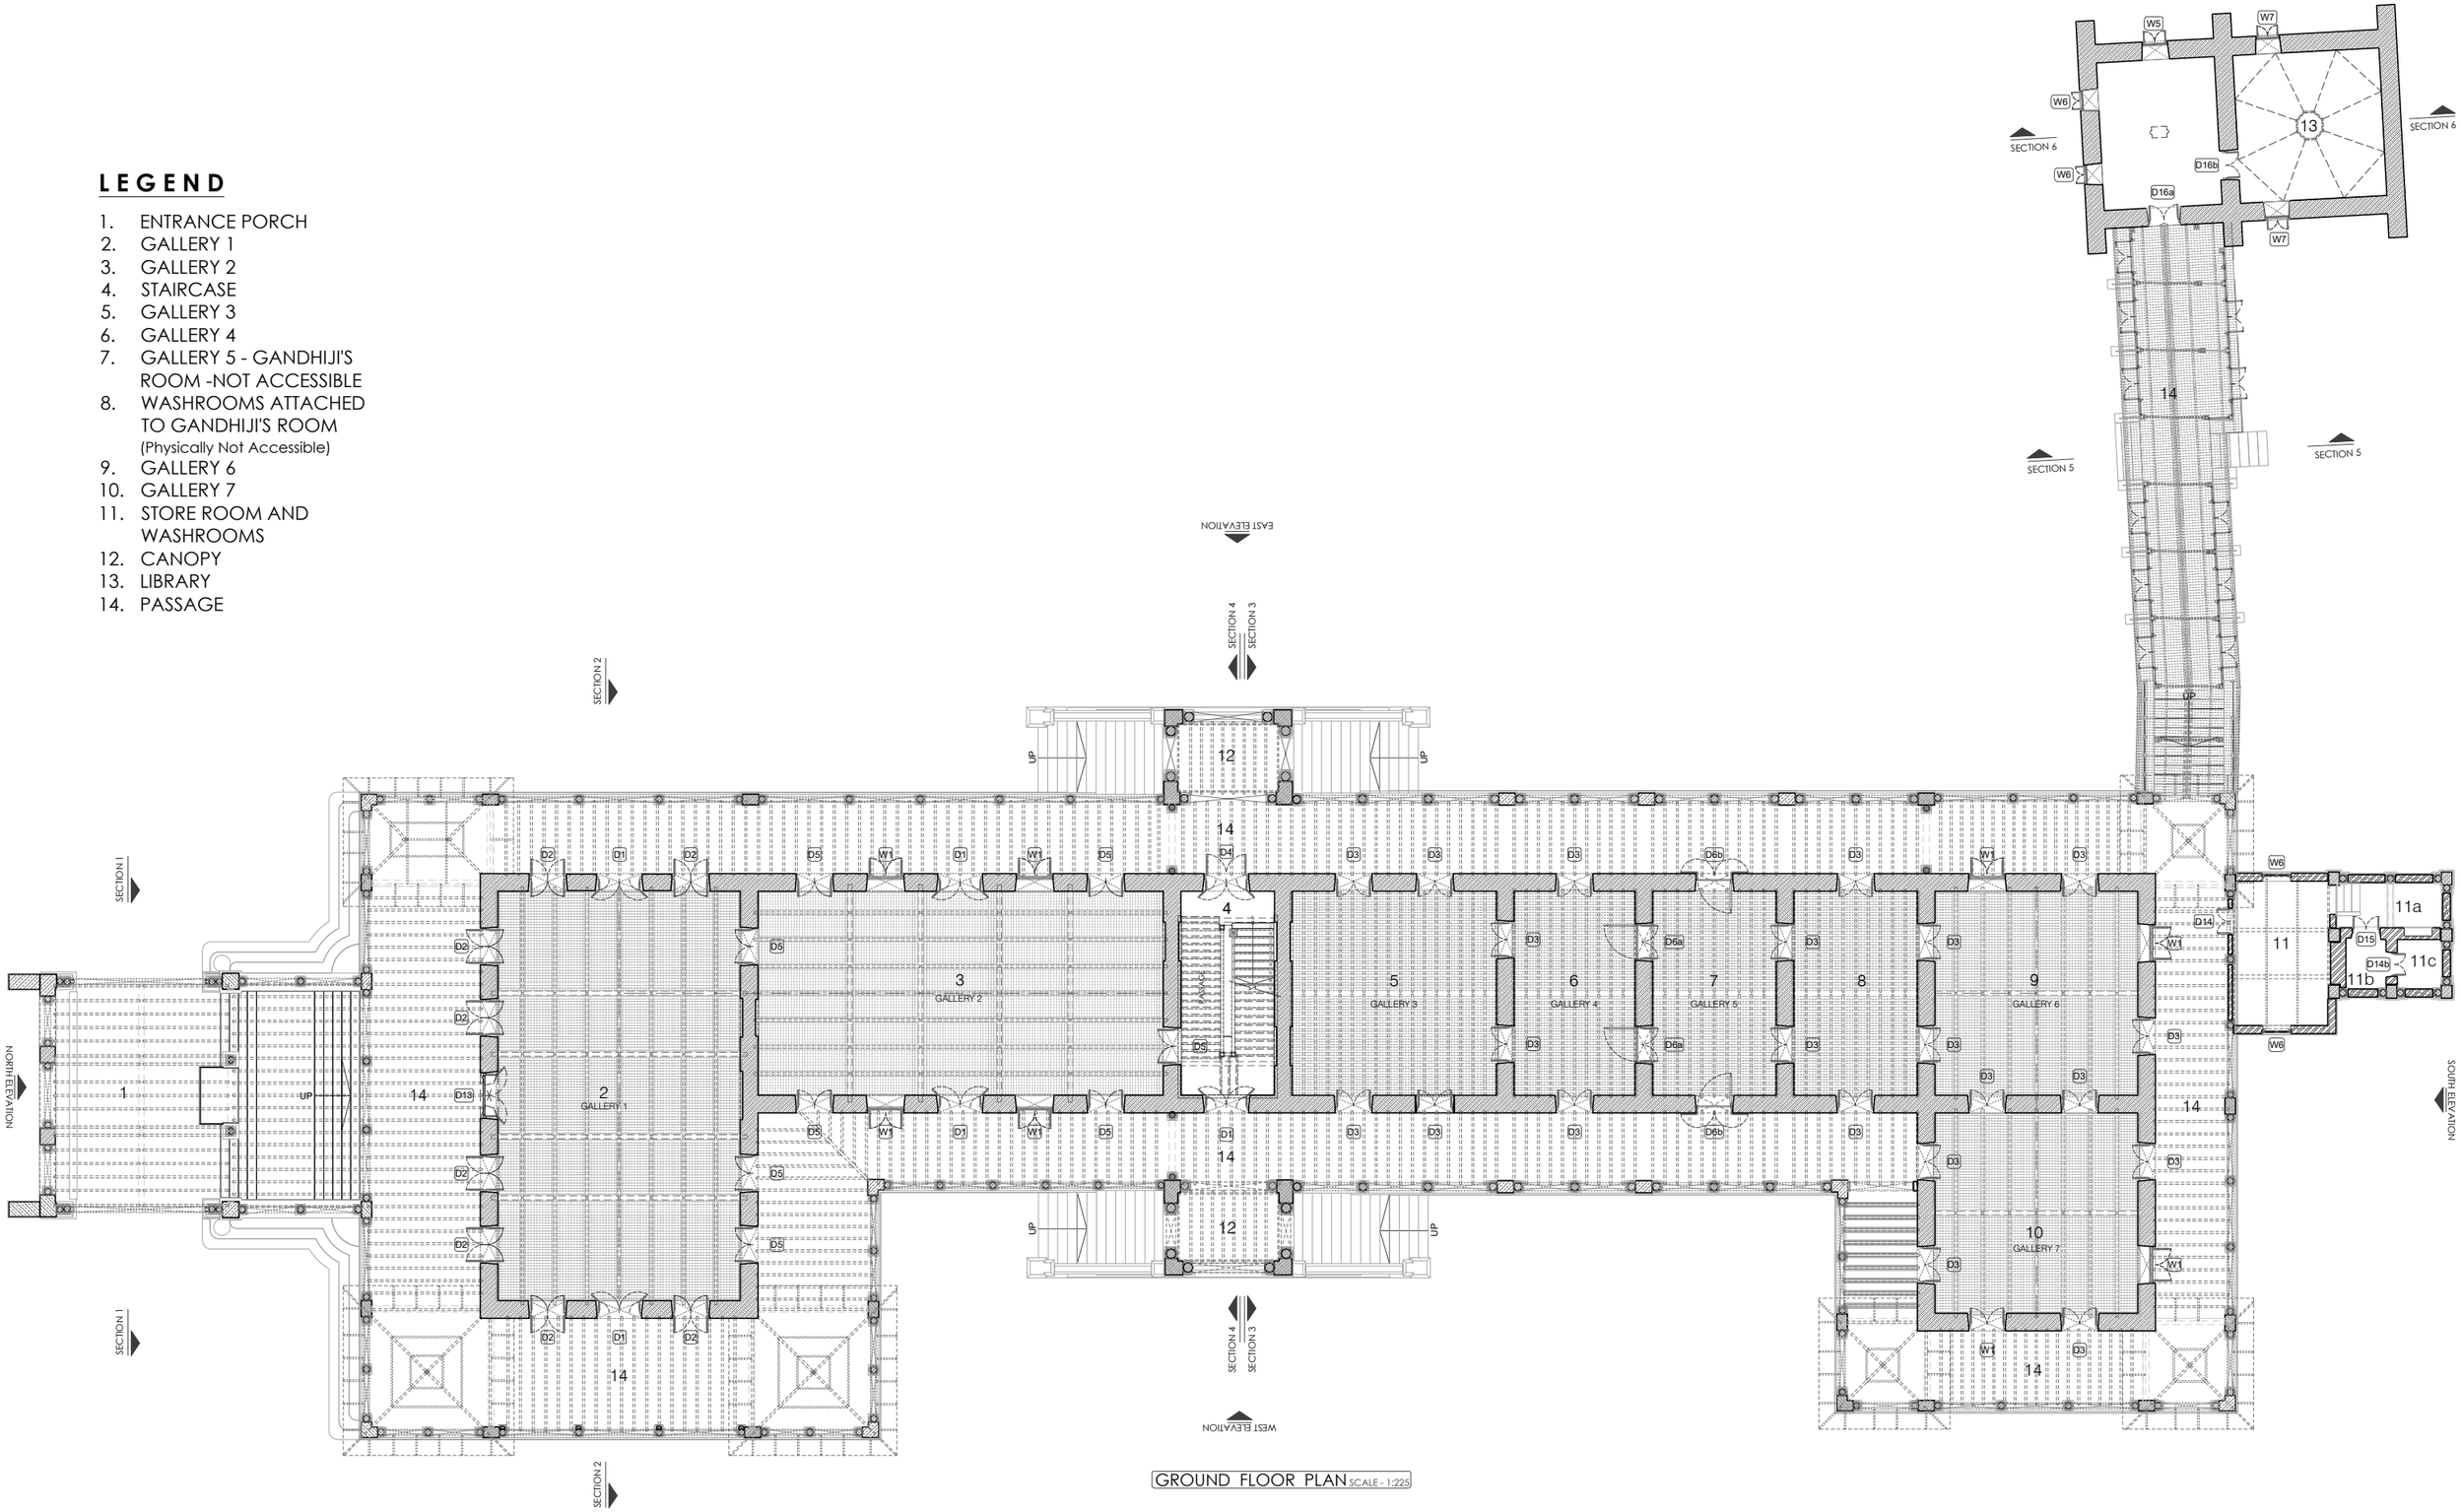


GROUND FLOOR PLAN SCALE - 1:225

CORE SITE	DRAWING					SCALE	NORTH		PROJECT
ARCHITECTURAL DOCUMENTATION OF AGA KHAN PALACE PUNE, MAHARASHTRA.	SHEET. TITLE : DRG. NO. : DATE :	GROUND FLOOR PLAN GHSM/AKP/PN/02/01 26-03-2022	DRAWN BY : DEALT BY :	ABHISHEK V. MOTE KADAMBARI AUTE	STONE WOOD BRICK	1:225 -0.5 0 1 3	N	NIMESH PORWAL AND ASSOCIATES ARCHITECTS AND URBAN DESIGNERS npaprojects@gmail.com	GANDHI HERITAGE SITES MISSION SABARMATI ASHRAM PRESERVATION AND MEMORIAL TRUST

LEGEND

1. GALLERY 8
2. GALLERY 9
3. GALLERY10
4. STAIRCASE
5. BALCONY
6. PASSAGE
7. TOILET
8. LOWER LEVEL TERRACE

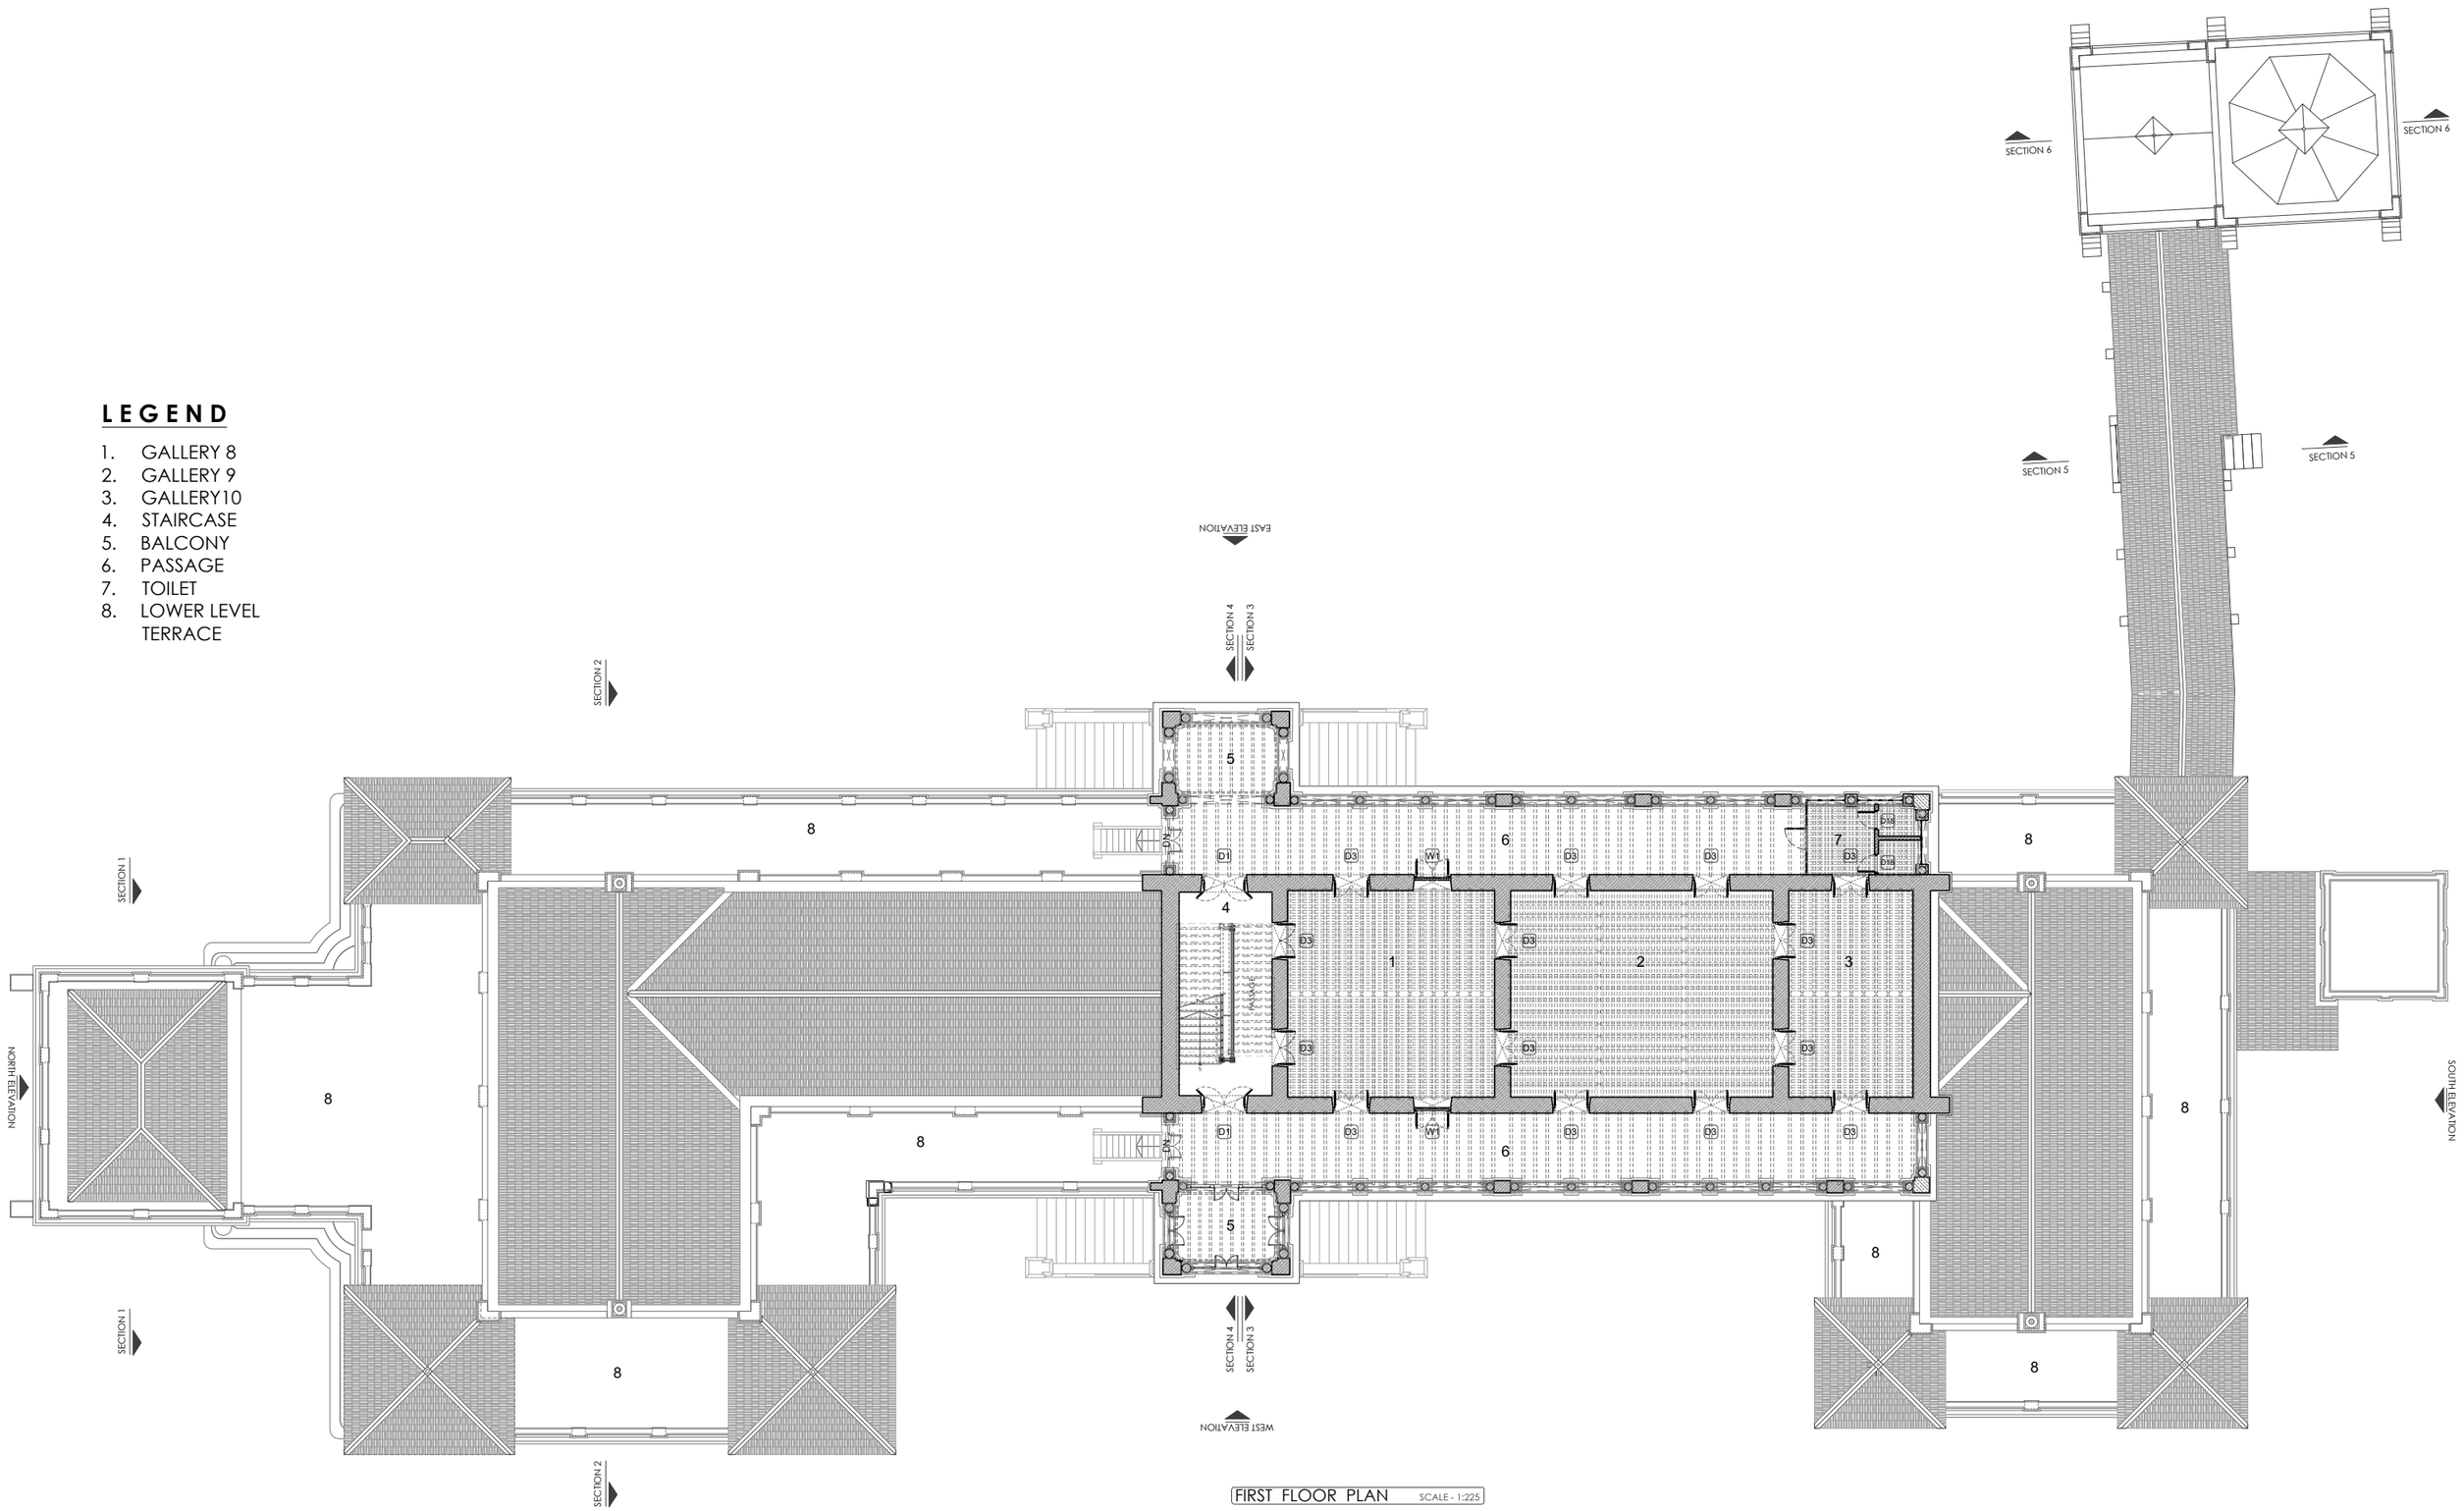


FIRST FLOOR PLAN SCALE - 1:225

CORE SITE	DRAWING					SCALE 1:225	NORTH	PROJECT
ARCHITECTURAL DOCUMENTATION OF AGA KHAN PALACE PUNE, MAHARASHTRA.	SHEET. TITLE : DRG. NO. : DATE :	FIRST FLOOR PLAN GHSM/AKP/PN/02/02 26-03-2022	DRAWN BY : DEALT BY :	ABHISHEK V. MOTE KADAMBARI AUTE	STONE WOOD BRICK	-0.5 0 1 3	N	GANDHI HERITAGE SITES MISSION SABARMATI ASHRAM PRESERVATION AND MEMORIAL TRUST

NIMESH PORWAL AND ASSOCIATES
ARCHITECTS AND URBAN DESIGNERS
npaprojects@gmail.com


LEGEND

1. GALLERY 11
2. GALLERY 12
3. PASSAGE
4. STAIRCASE
5. TERRACE
6. TOILET

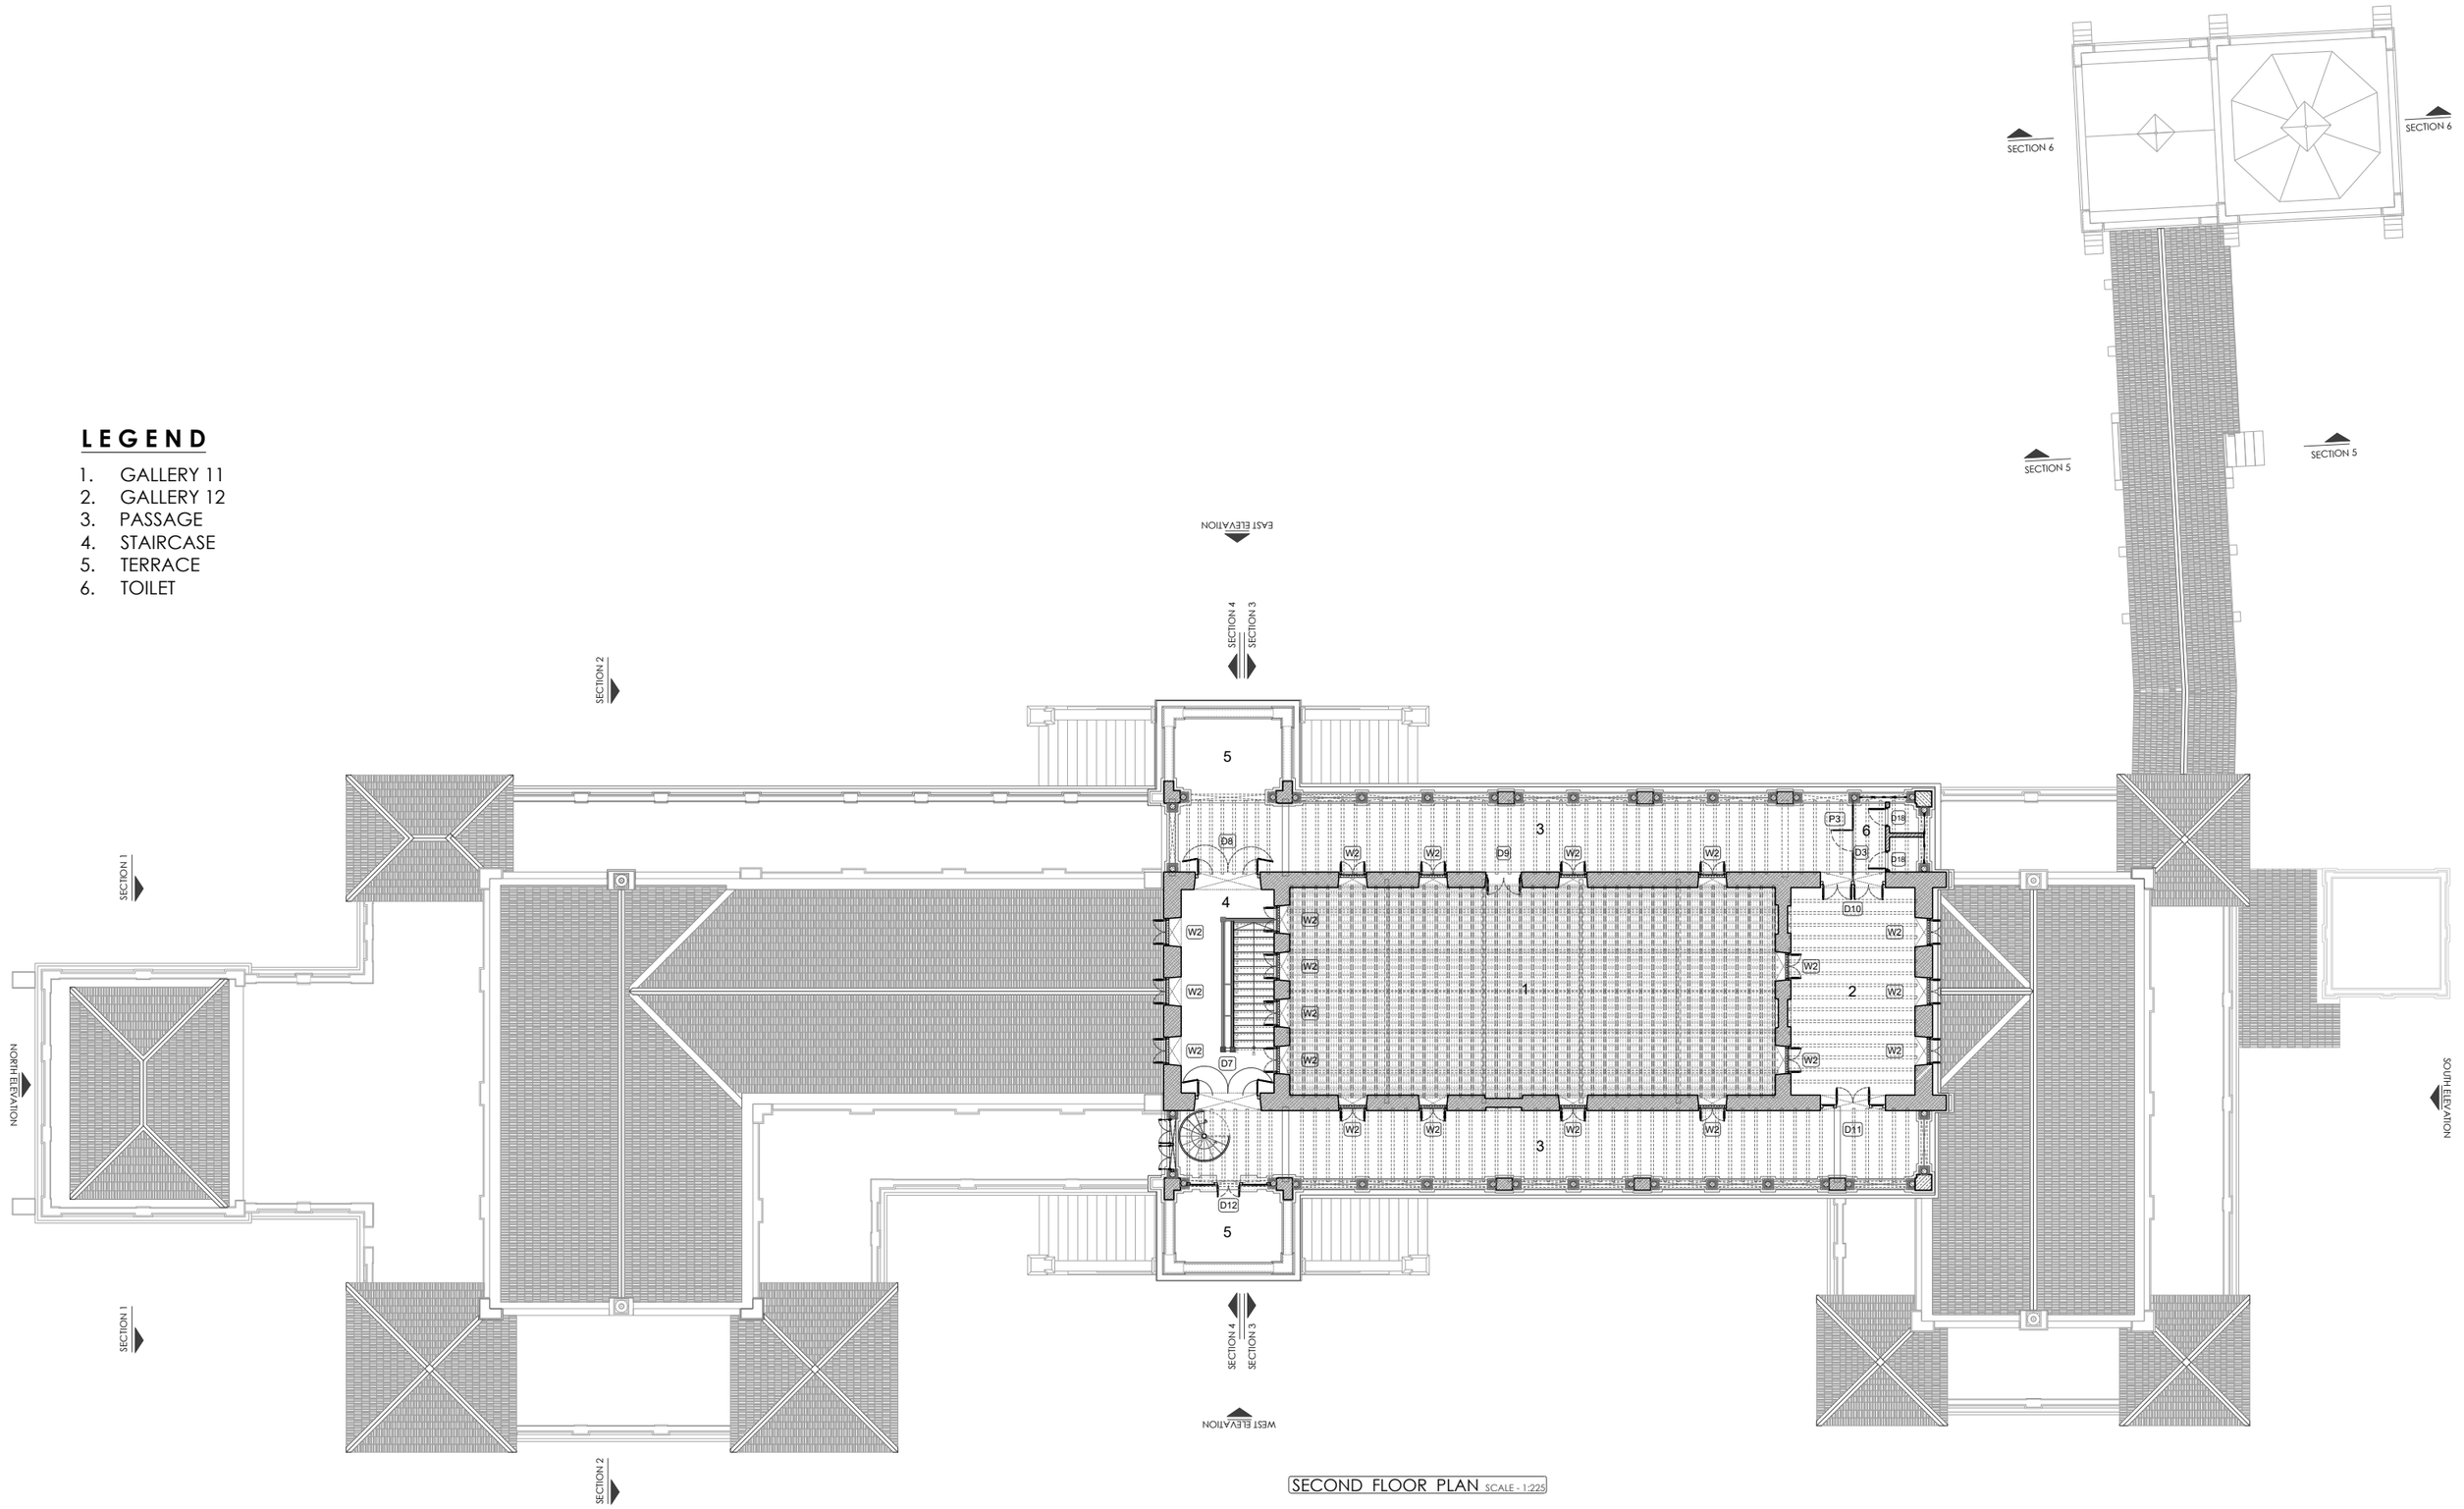


SECOND FLOOR PLAN SCALE - 1:225

CORE SITE	DRAWING					SCALE 1:225	NORTH		PROJECT
ARCHITECTURAL DOCUMENTATION OF AGA KHAN PALACE PUNE, MAHARASHTRA.	SHEET. TITLE : DRG. NO. : DATE :	SECOND FLOOR PLAN GHSM/AKP/PN/02/03 26-03-2022	DRAWN BY : DEALT BY :	ABHISHEK V. MOTE KADAMBARI AUTE	STONE WOOD BRICK	-0.5 0 1 3	N	NIMESH PORWAL AND ASSOCIATES ARCHITECTS AND URBAN DESIGNERS npaprojects@gmail.com	GANDHI HERITAGE SITES MISSION SABARMATI ASHRAM PRESERVATION AND MEMORIAL TRUST

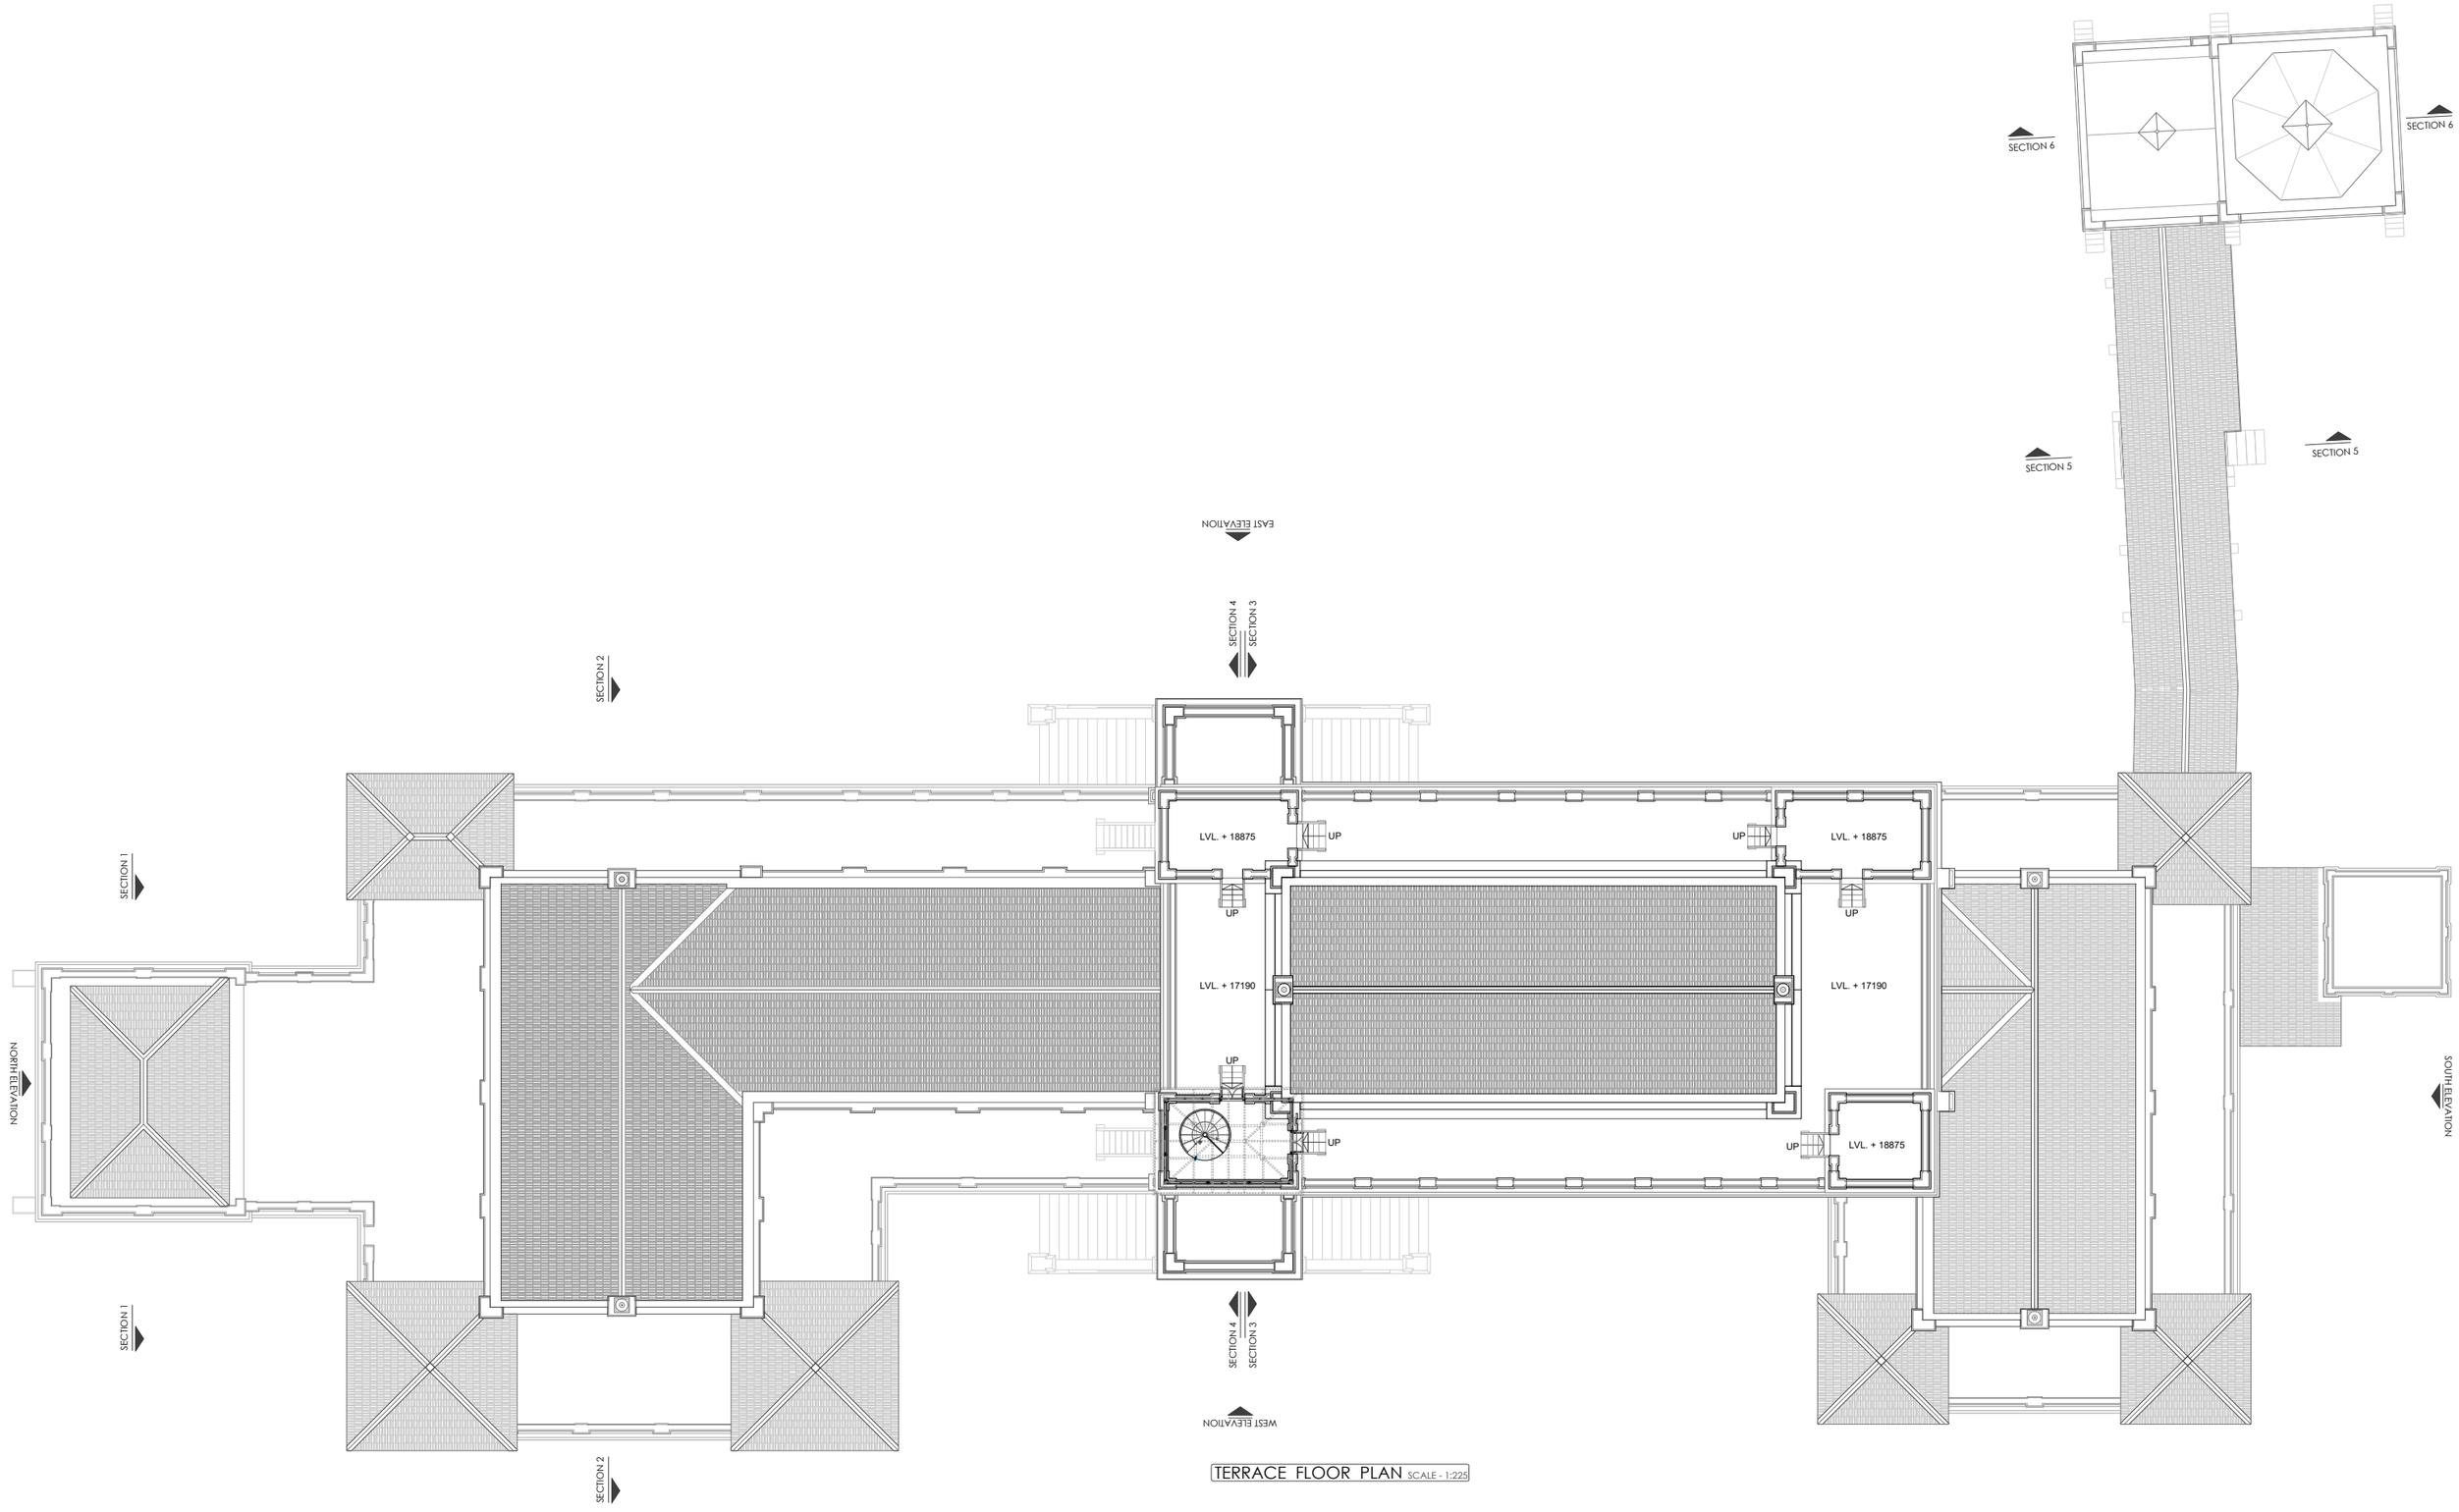


TERRACE FLOOR PLAN SCALE - 1:225

CORE SITE	DRAWING					SCALE 1:225	NORTH		PROJECT
ARCHITECTURAL DOCUMENTATION OF AGA KHAN PALACE PUNE, MAHARASHTRA.	SHEET. TITLE : DRG. NO. : DATE :	GROUND FLOOR PLAN GHSM/AKP/PN/02/01 26-03-2022	DRAWN BY : DEALT BY :	ABHISHEK V. MOTE KADAMBARI AUTE	STONE WOOD BRICK	-0.5 0 1 3	N	NIMESH PORWAL AND ASSOCIATES ARCHITECTS AND URBAN DESIGNERS npaprojects@gmail.com	GANDHI HERITAGE SITES MISSION SABARMATI ASHRAM PRESERVATION AND MEMORIAL TRUST

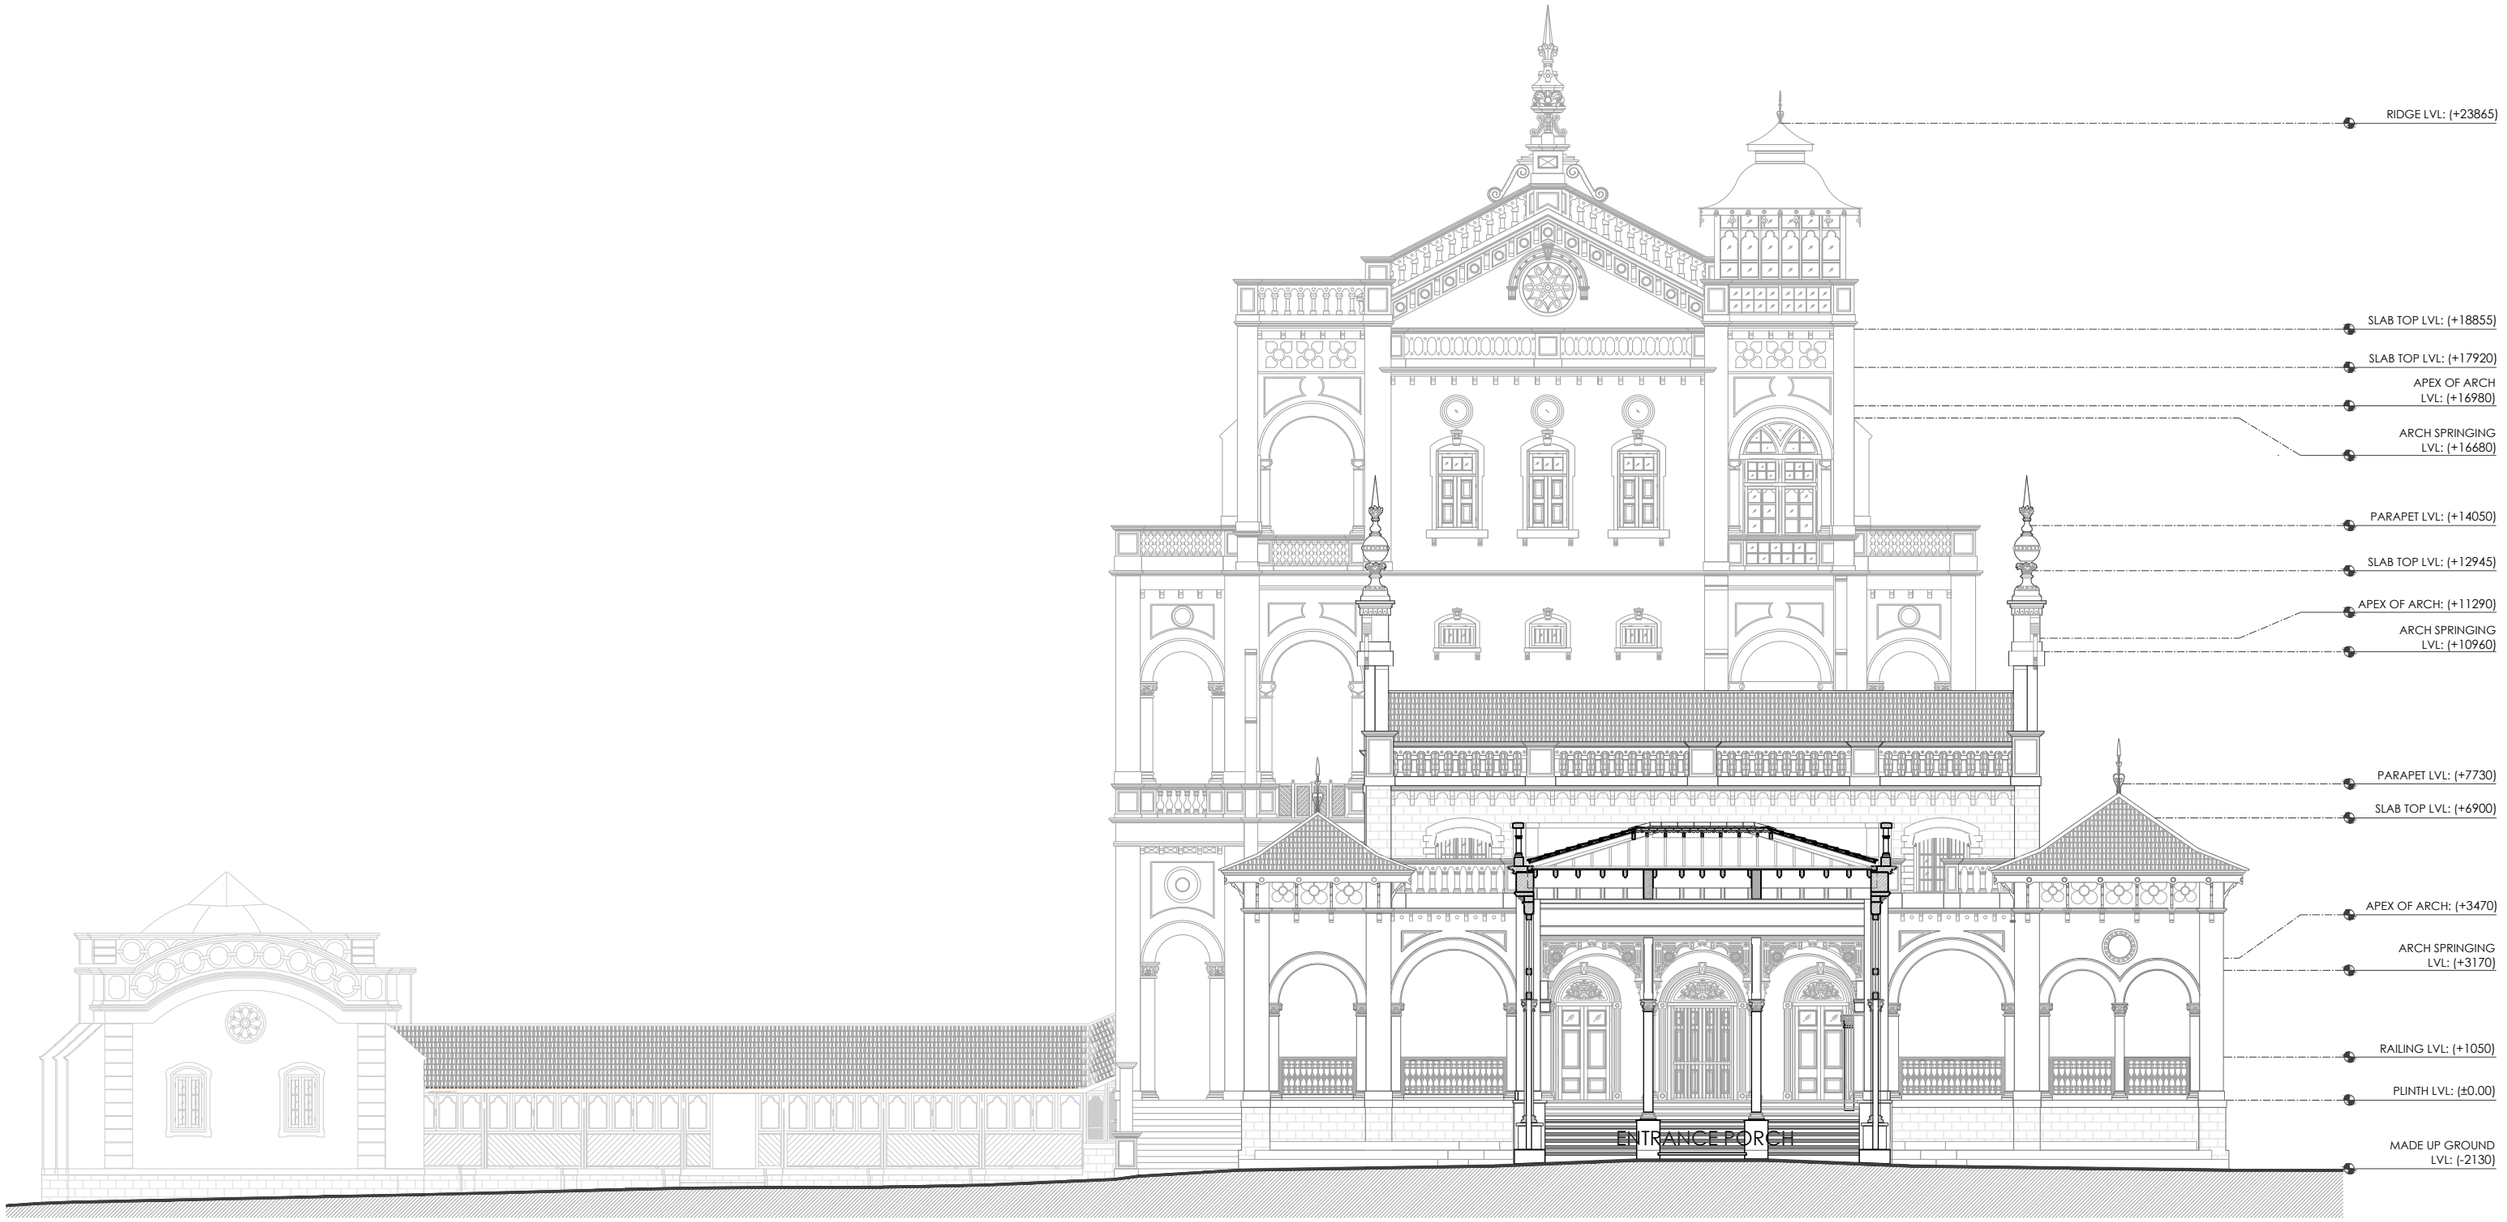

SECTION 1 - 1' SCALE - 1:150


CORE SITE	DRAWING					SCALE 1:150		PROJECT
ARCHITECTURAL DOCUMENTATION OF AGA KHAN PALACE PUNE, MAHARASHTRA.	SHEET. TITLE : DRG. NO. : DATE :	SECTION 1 GHSM/PN/AKP/03/01 26-03-2022	DRAWN BY : DEALT BY :	ABHISHEK V. MOTE KADAMBARI AUTE	STONE WOOD RCC	-0.5 0 1 3	NIMESH PORWAL AND ASSOCIATES ARCHITECTS AND URBAN DESIGNERS npaprojects@gmail.com	GANDHI HERITAGE SITES MISSION SABARMATI ASHRAM PRESERVATION AND MEMORIAL TRUST

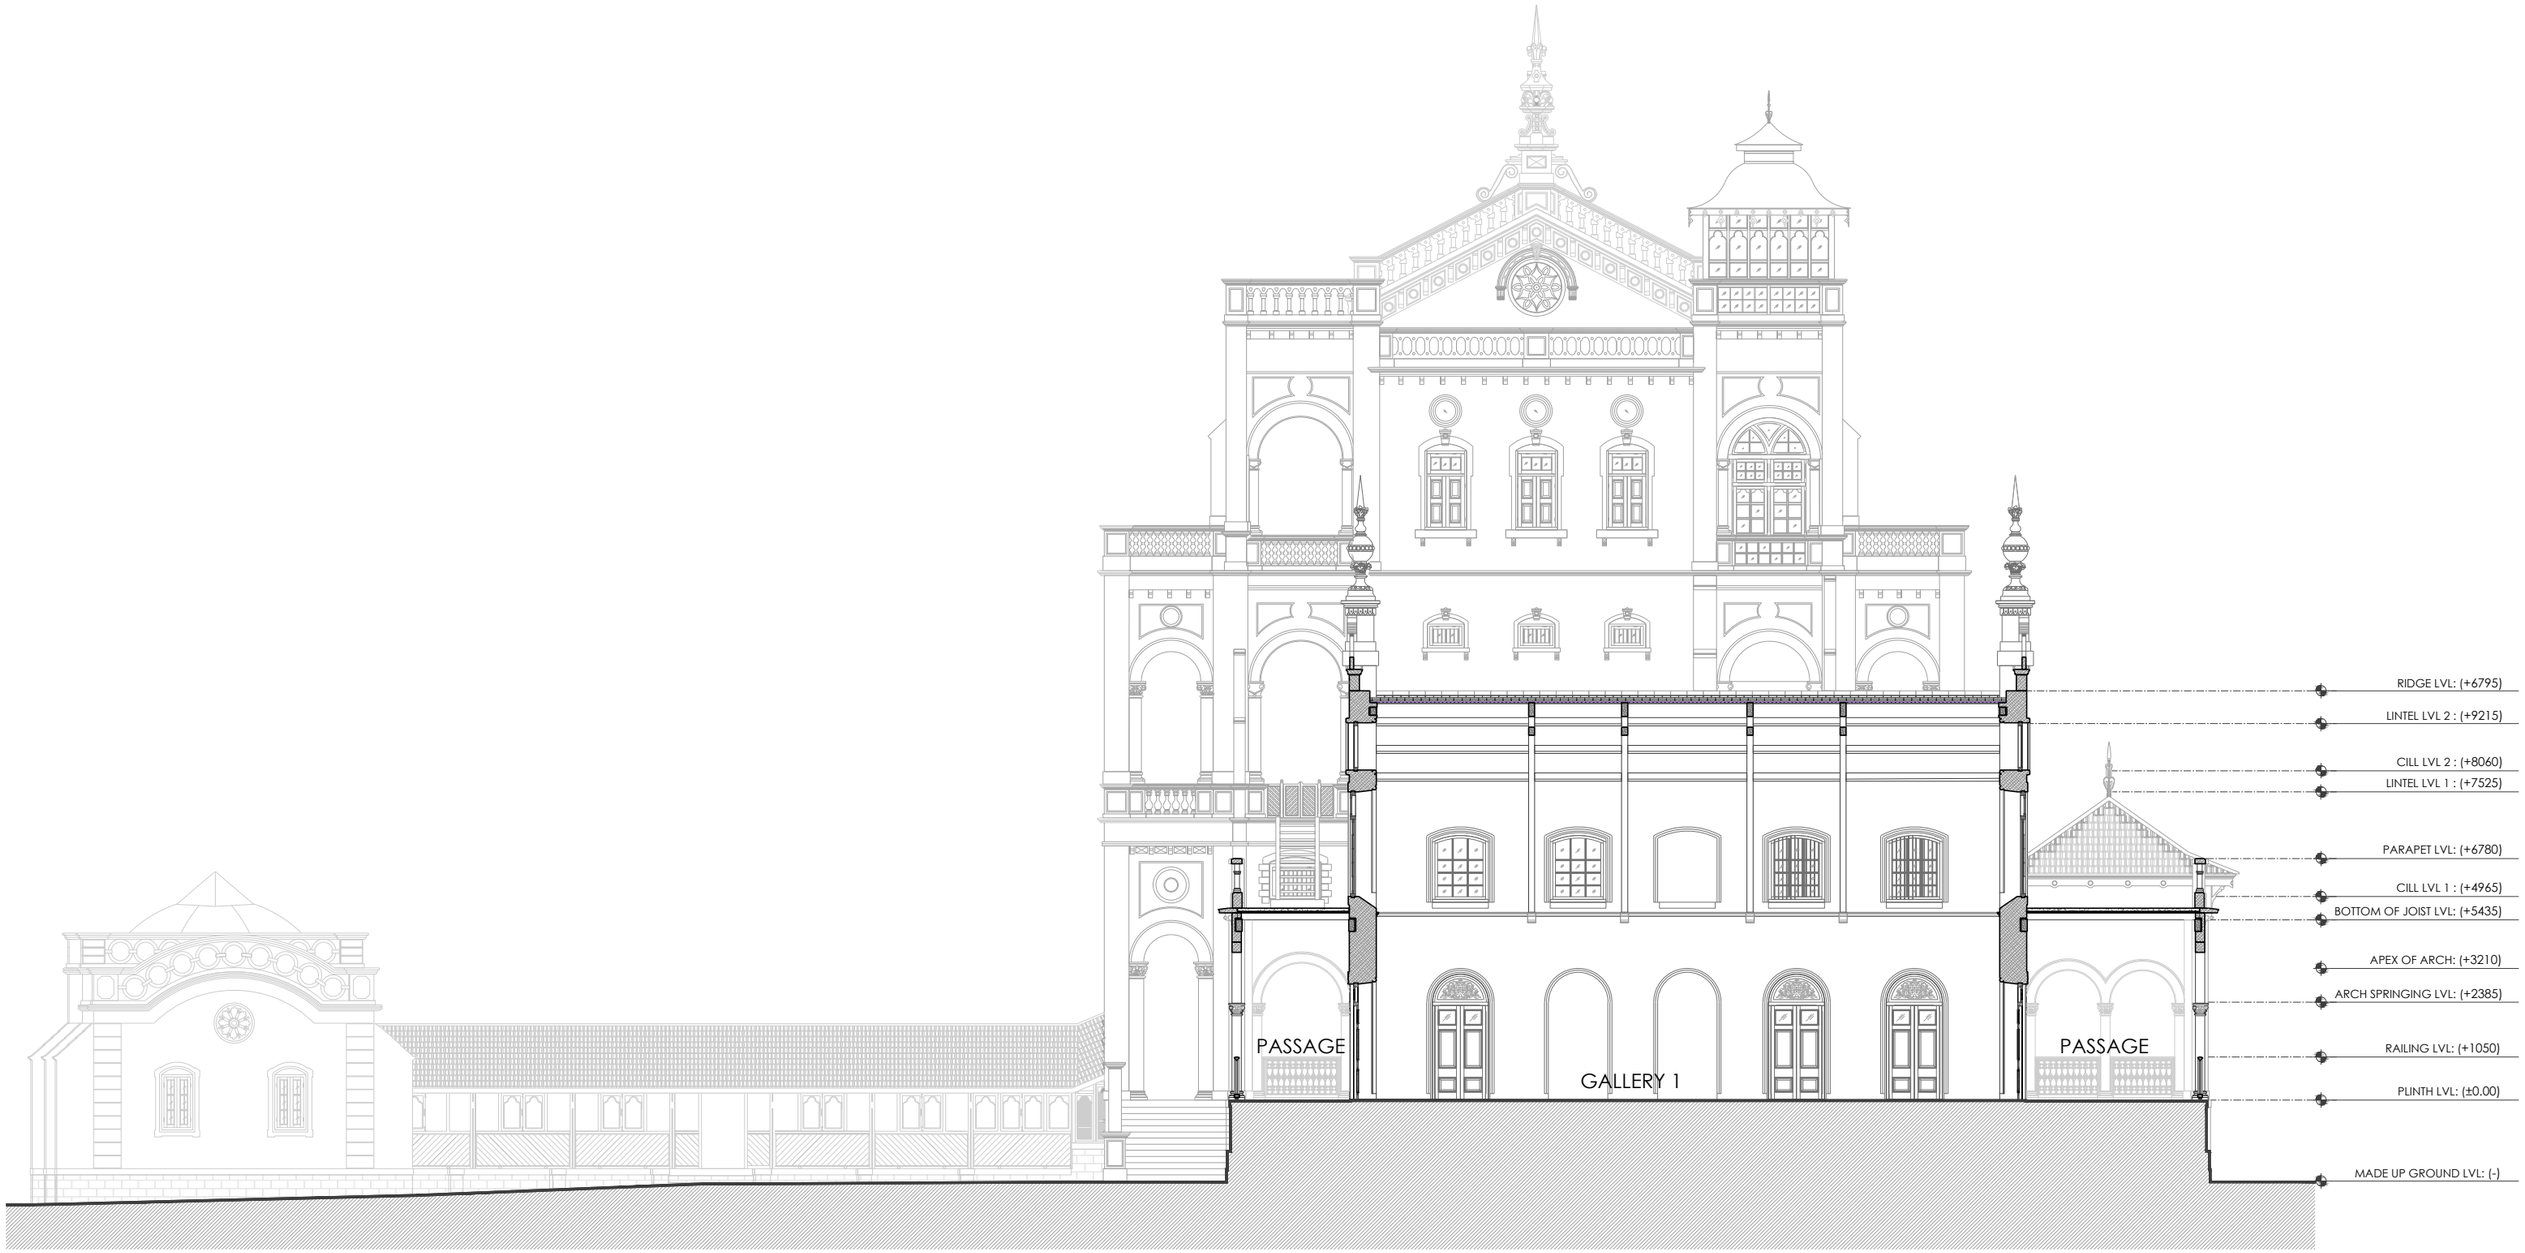

SECTION 2 - 2' SCALE - 1:150


CORE SITE	DRAWING					SCALE 1:150	PROJECT
ARCHITECTURAL DOCUMENTATION OF AGA KHAN PALACE PUNE, MAHARASHTRA.	SHEET. TITLE : DRG. NO. : DATE :	SECTION 2 GHSM/PN/AKP/03/02 26-03-2022	DRAWN BY : DEALT BY :	ABHISHEK V. MOTE KADAMBARI AUTE	STONE WOOD RCC	-0.5 0 1 3	GANDHI HERITAGE SITES MISSION SABARMATI ASHRAM PRESERVATION AND MEMORIAL TRUST

NIMESH PORWAL AND ASSOCIATES
ARCHITECTS AND URBAN DESIGNERS
npaprojects@gmail.com

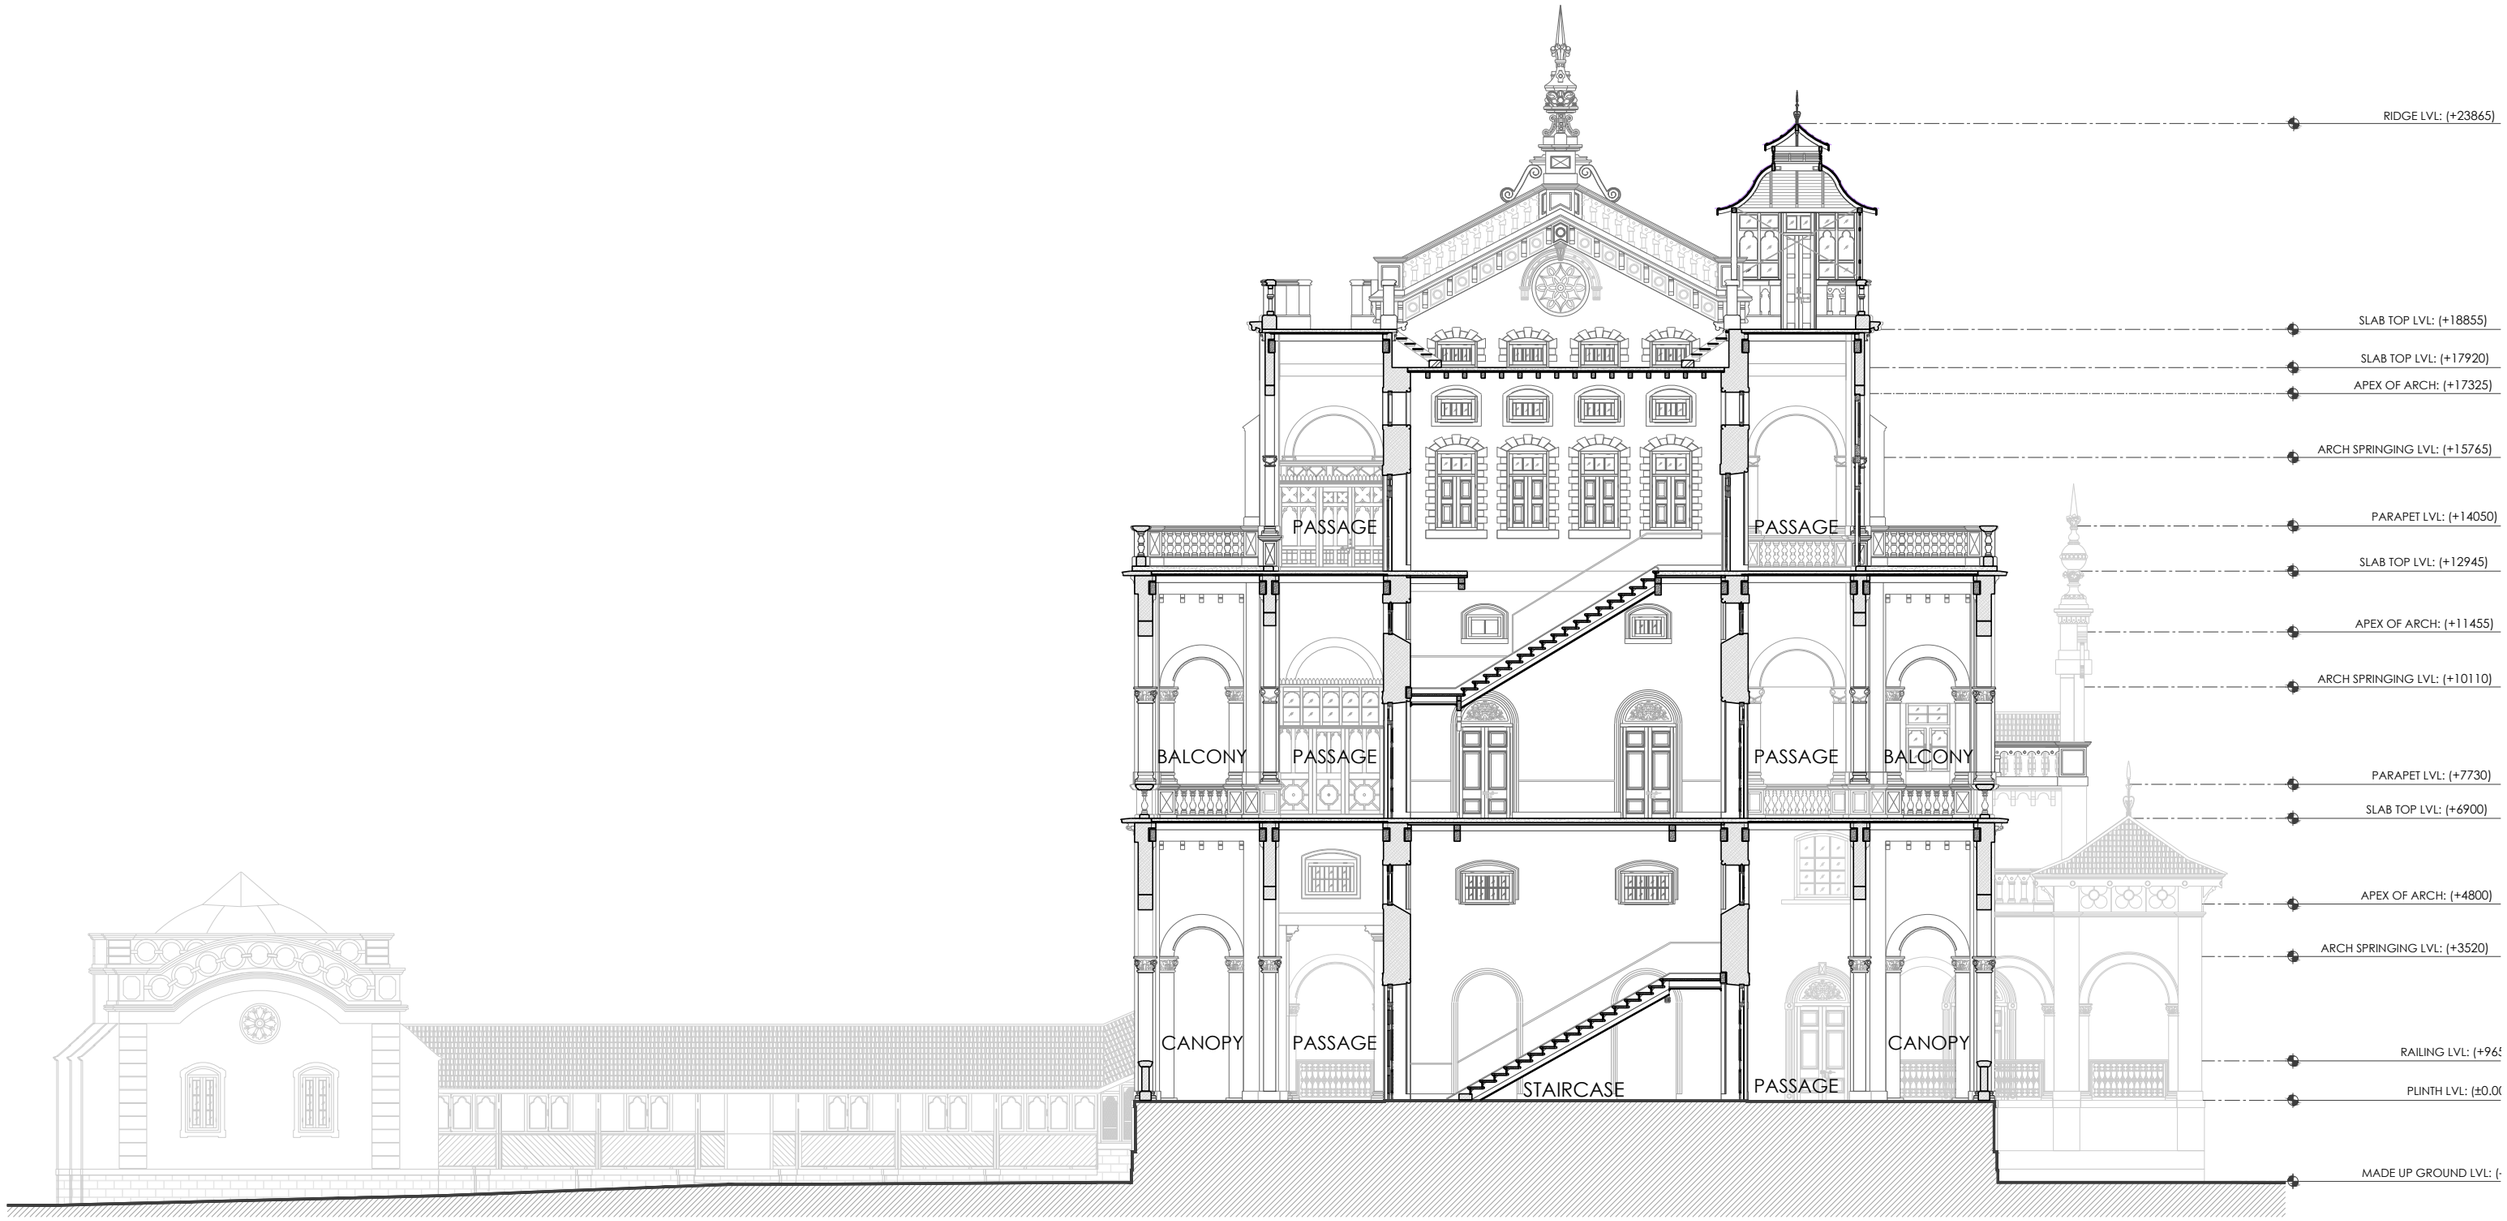

SECTION 3 - 3' SCALE - 1:150


CORE SITE	DRAWING					SCALE 1:150		PROJECT
ARCHITECTURAL DOCUMENTATION OF AGA KHAN PALACE PUNE, MAHARASHTRA.	SHEET. TITLE : DRG. NO. : DATE :	SECTION 3 GHSM/PN/AKP/03/03 26-03-2022	DRAWN BY : DEALT BY :	ABHISHEK V. MOTE KADAMBARI AUTE	STONE WOOD RCC	-0.5 0 1 3	NIMESH PORWAL AND ASSOCIATES ARCHITECTS AND URBAN DESIGNERS npaprojects@gmail.com	GANDHI HERITAGE SITES MISSION SABARMATI ASHRAM PRESERVATION AND MEMORIAL TRUST

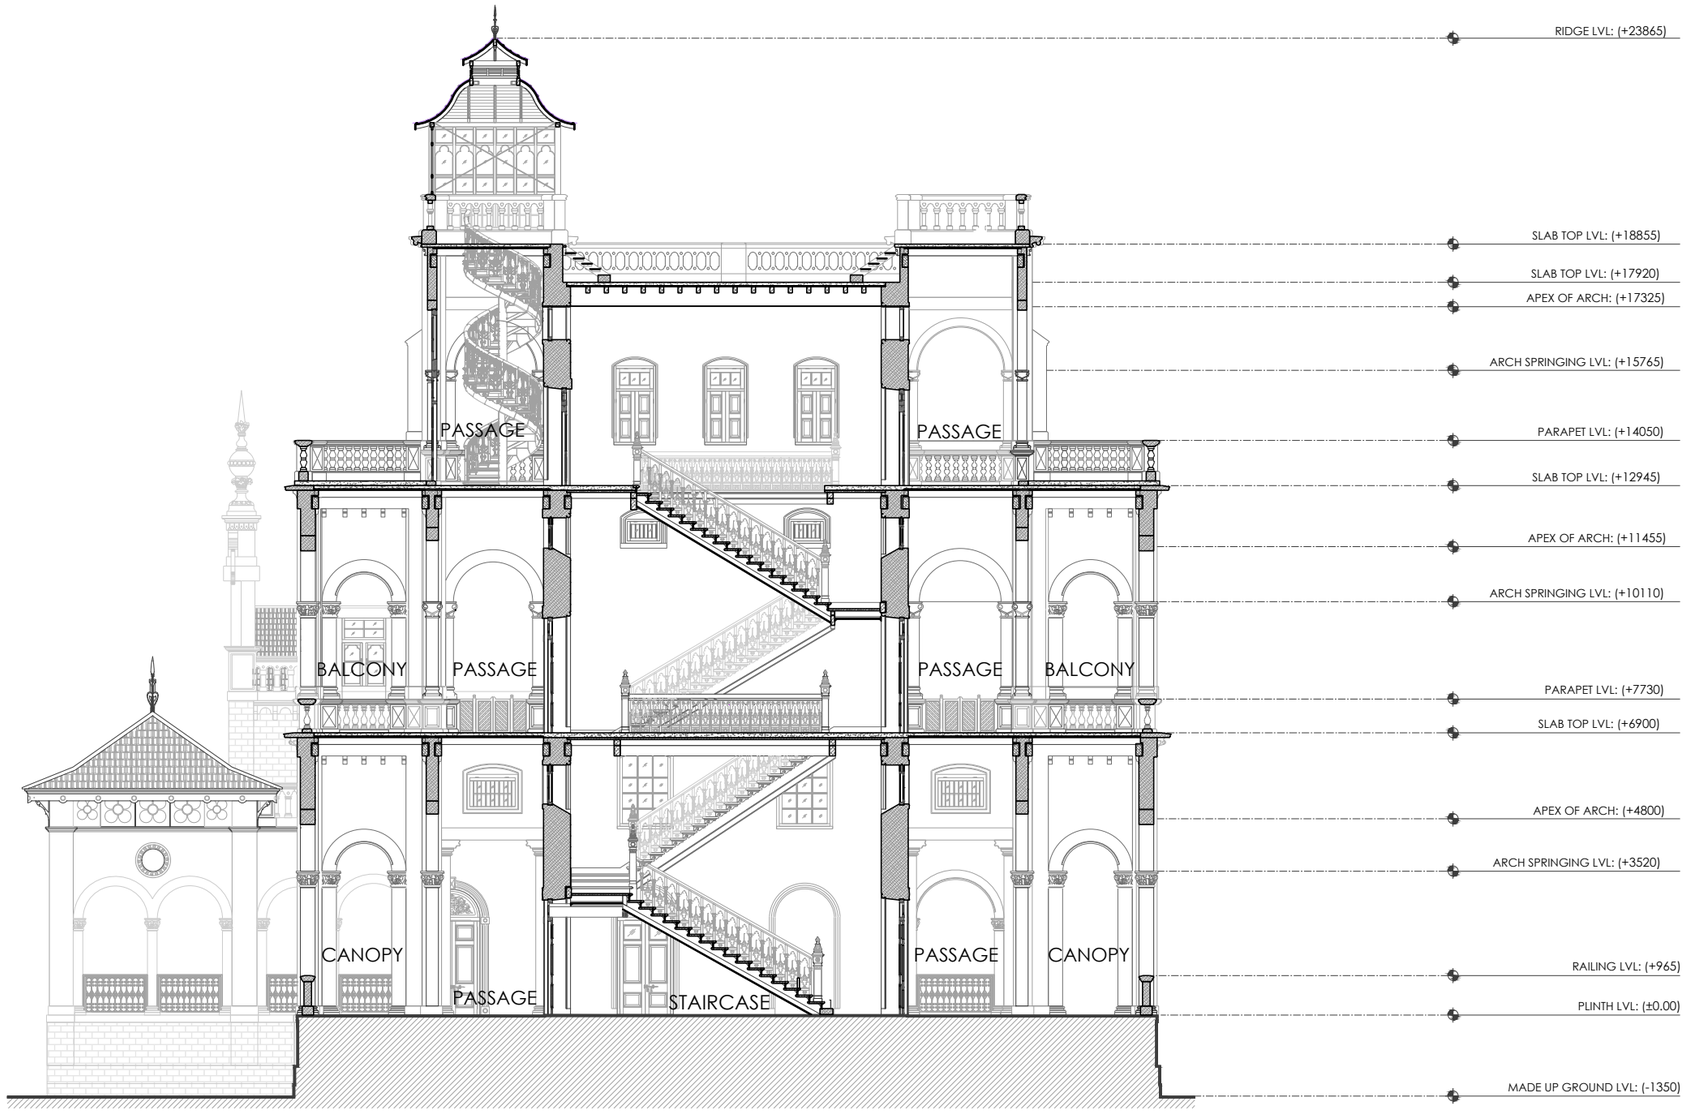


SECTION 4 - 4' SCALE - 1:150

CORE SITE	DRAWING					SCALE 1:150	PROJECT
ARCHITECTURAL DOCUMENTATION OF AGA KHAN PALACE PUNE, MAHARASHTRA.	SHEET. TITLE : DRG. NO. : DATE :	SECTION 4 GHSM/PN/AKP/03/04 26-03-2022	DRAWN BY : DEALT BY :	ABHISHEK V. MOTE KADAMBARI AUTE	STONE WOOD RCC	-0.5 0 1 3	GANDHI HERITAGE SITES MISSION SABARMATI ASHRAM PRESERVATION AND MEMORIAL TRUST

NIMESH PORWAL AND ASSOCIATES
ARCHITECTS AND URBAN DESIGNERS
npaprojects@gmail.com

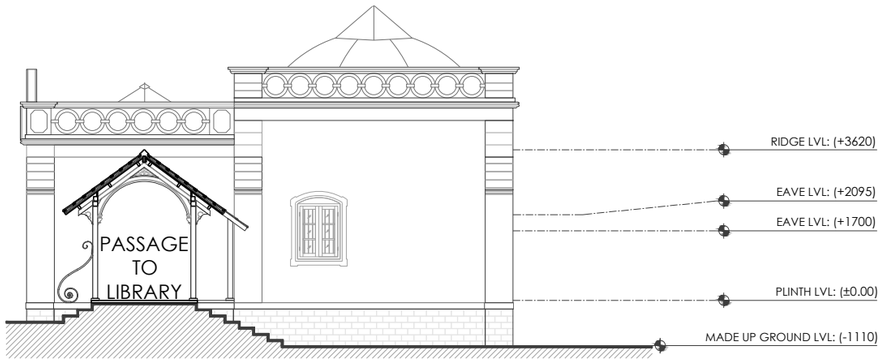


SECTION 5 - 5' SCALE - 1:150

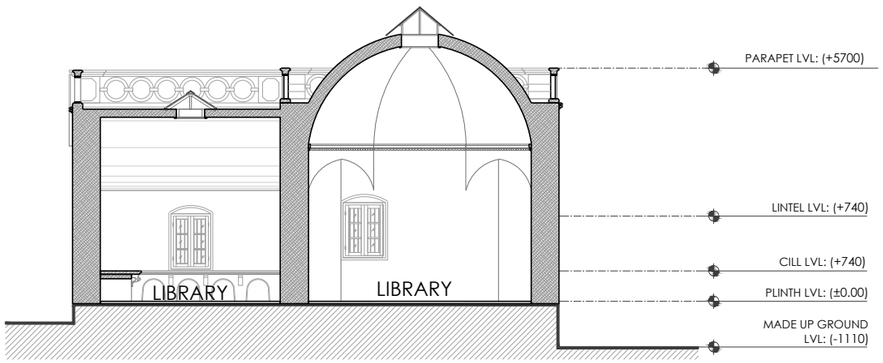


SECTION 6 - 6' SCALE - 1:150

CORE SITE	DRAWING					SCALE 1:150		PROJECT
ARCHITECTURAL DOCUMENTATION OF AGA KHAN PALACE PUNE, MAHARASHTRA.	SHEET. TITLE : DRG. NO. : DATE :	SECTION 5 & 6 GHSM/PN/AKP/03/05 26-03-2022	DRAWN BY : DEALT BY :	ABHISHEK V. MOTE KADAMBARI AUTE	STONE WOOD RCC	-0.5 0 1 3	NIMESH PORWAL AND ASSOCIATES ARCHITECTS AND URBAN DESIGNERS npaprojects@gmail.com	GANDHI HERITAGE SITES MISSION SABARMATI ASHRAM PRESERVATION AND MEMORIAL TRUST

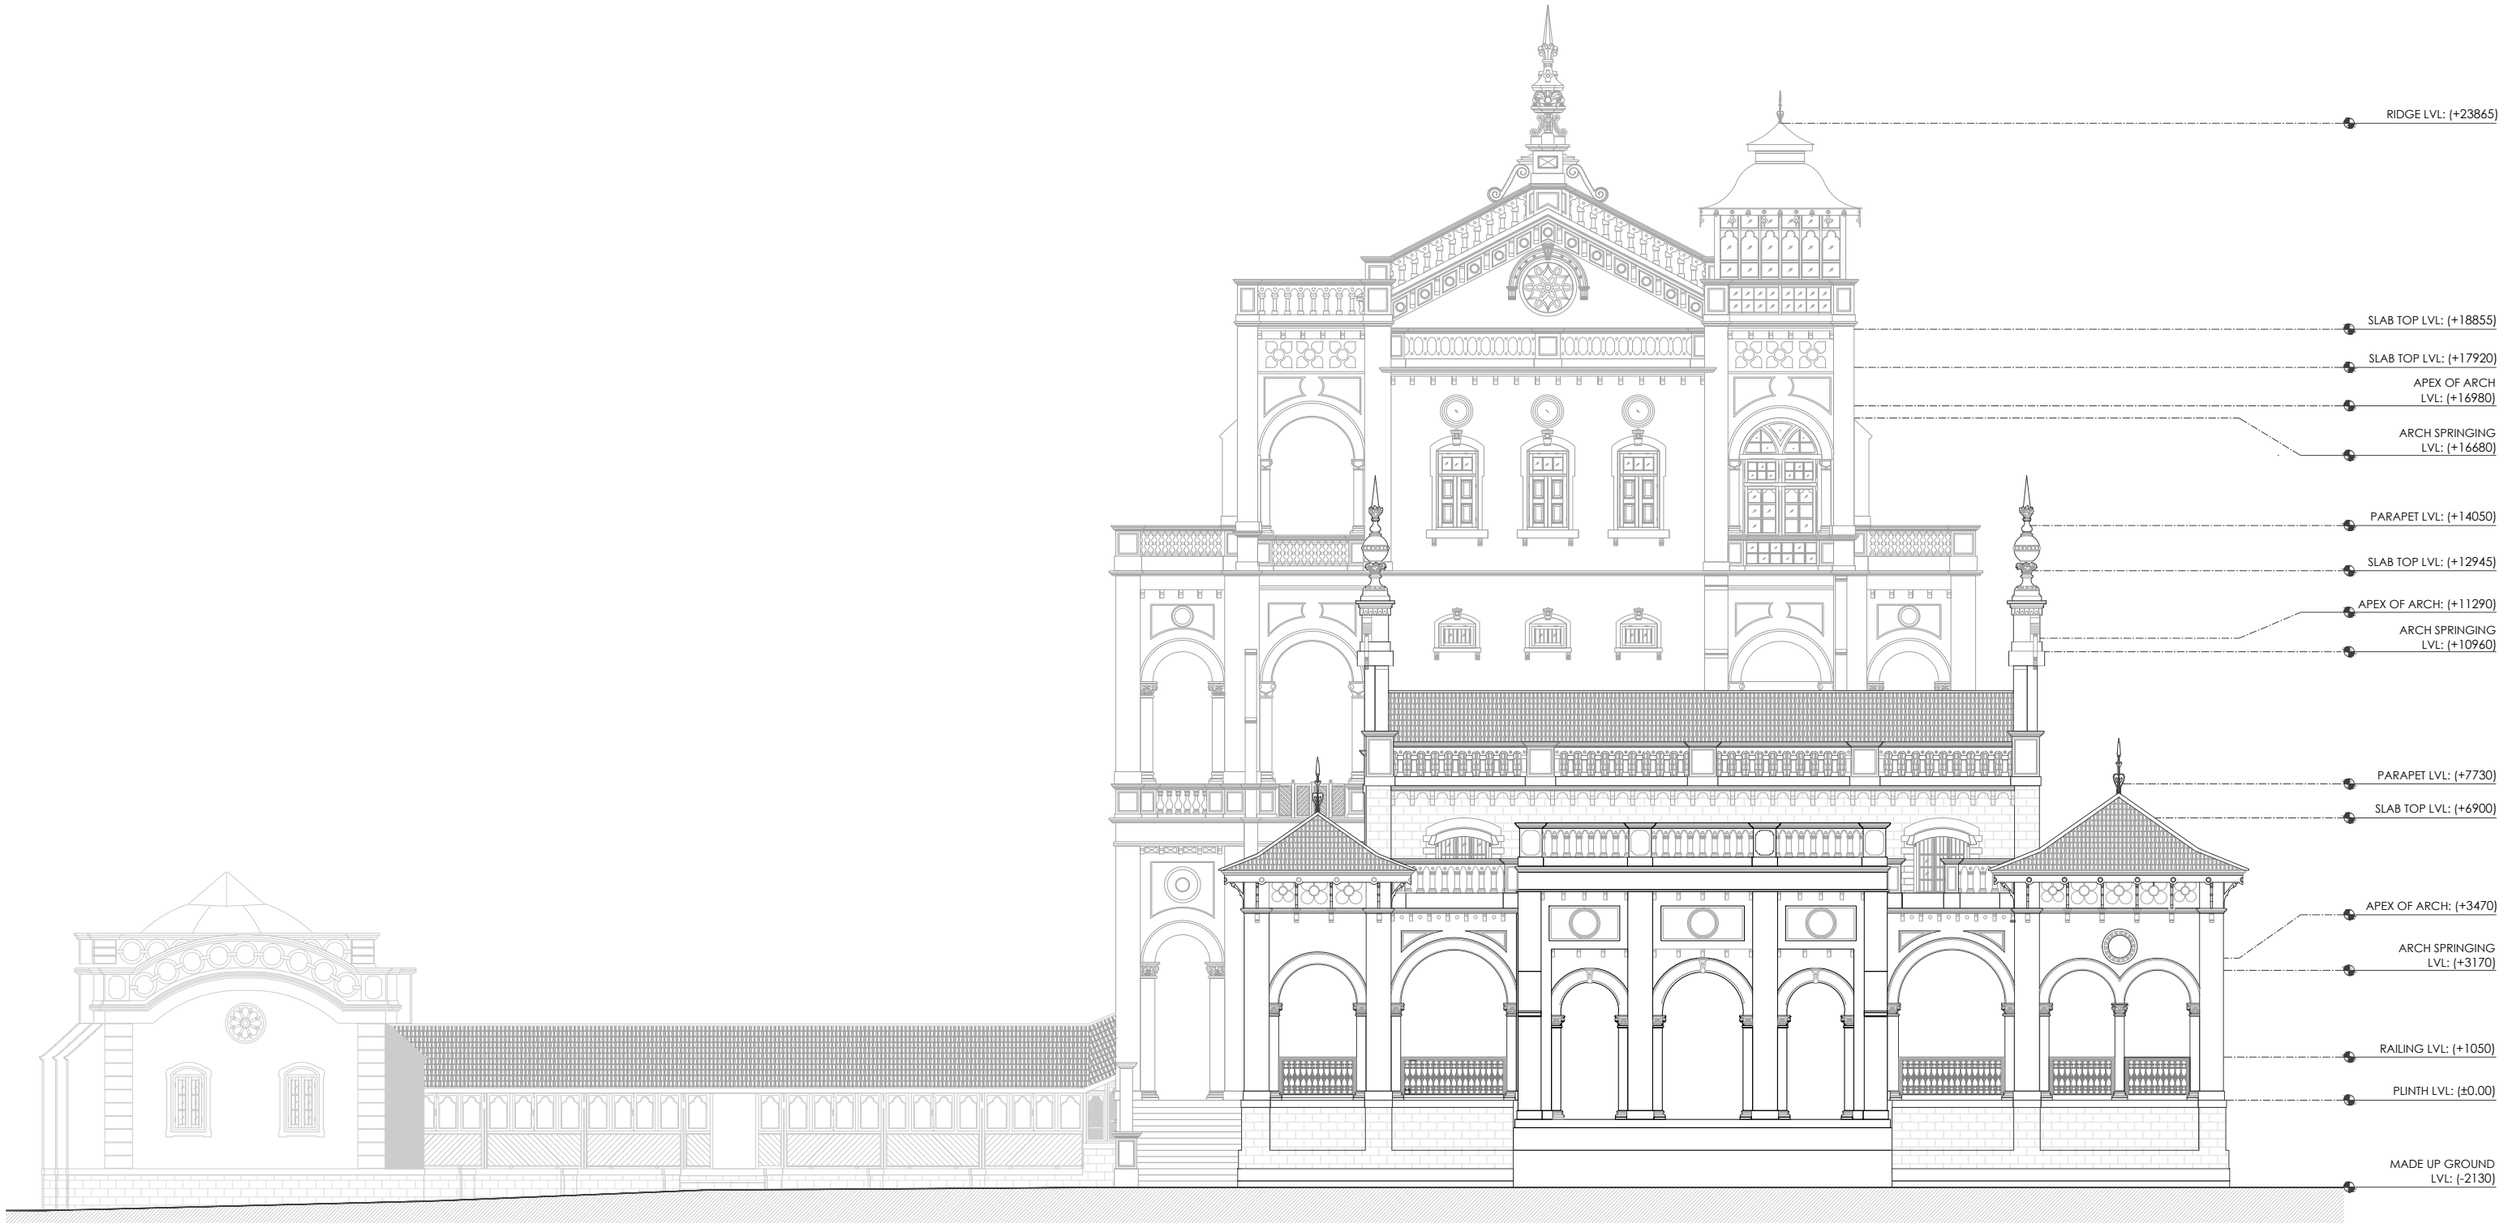


NORTH ELEVATION SCALE - 1:150

CORE SITE	DRAWING				SCALE	1:150		PROJECT
ARCHITECTURAL DOCUMENTATION OF AGA KHAN PALACE PUNE, MAHARASHTRA.	SHEET. TITLE : DRG. NO. : DATE :	NORTH ELEVATION GHSM/PN/AKP/04/01 26-03-2022	DRAWN BY : DEALT BY :	ABHISHEK V. MOTE KADAMBARI AUTE	-0.5 0 1 3		NIMESH PORWAL AND ASSOCIATES ARCHITECTS AND URBAN DESIGNERS npaprojects@gmail.com	GANDHI HERITAGE SITES MISSION SABARMATI ASHRAM PRESERVATION AND MEMORIAL TRUST

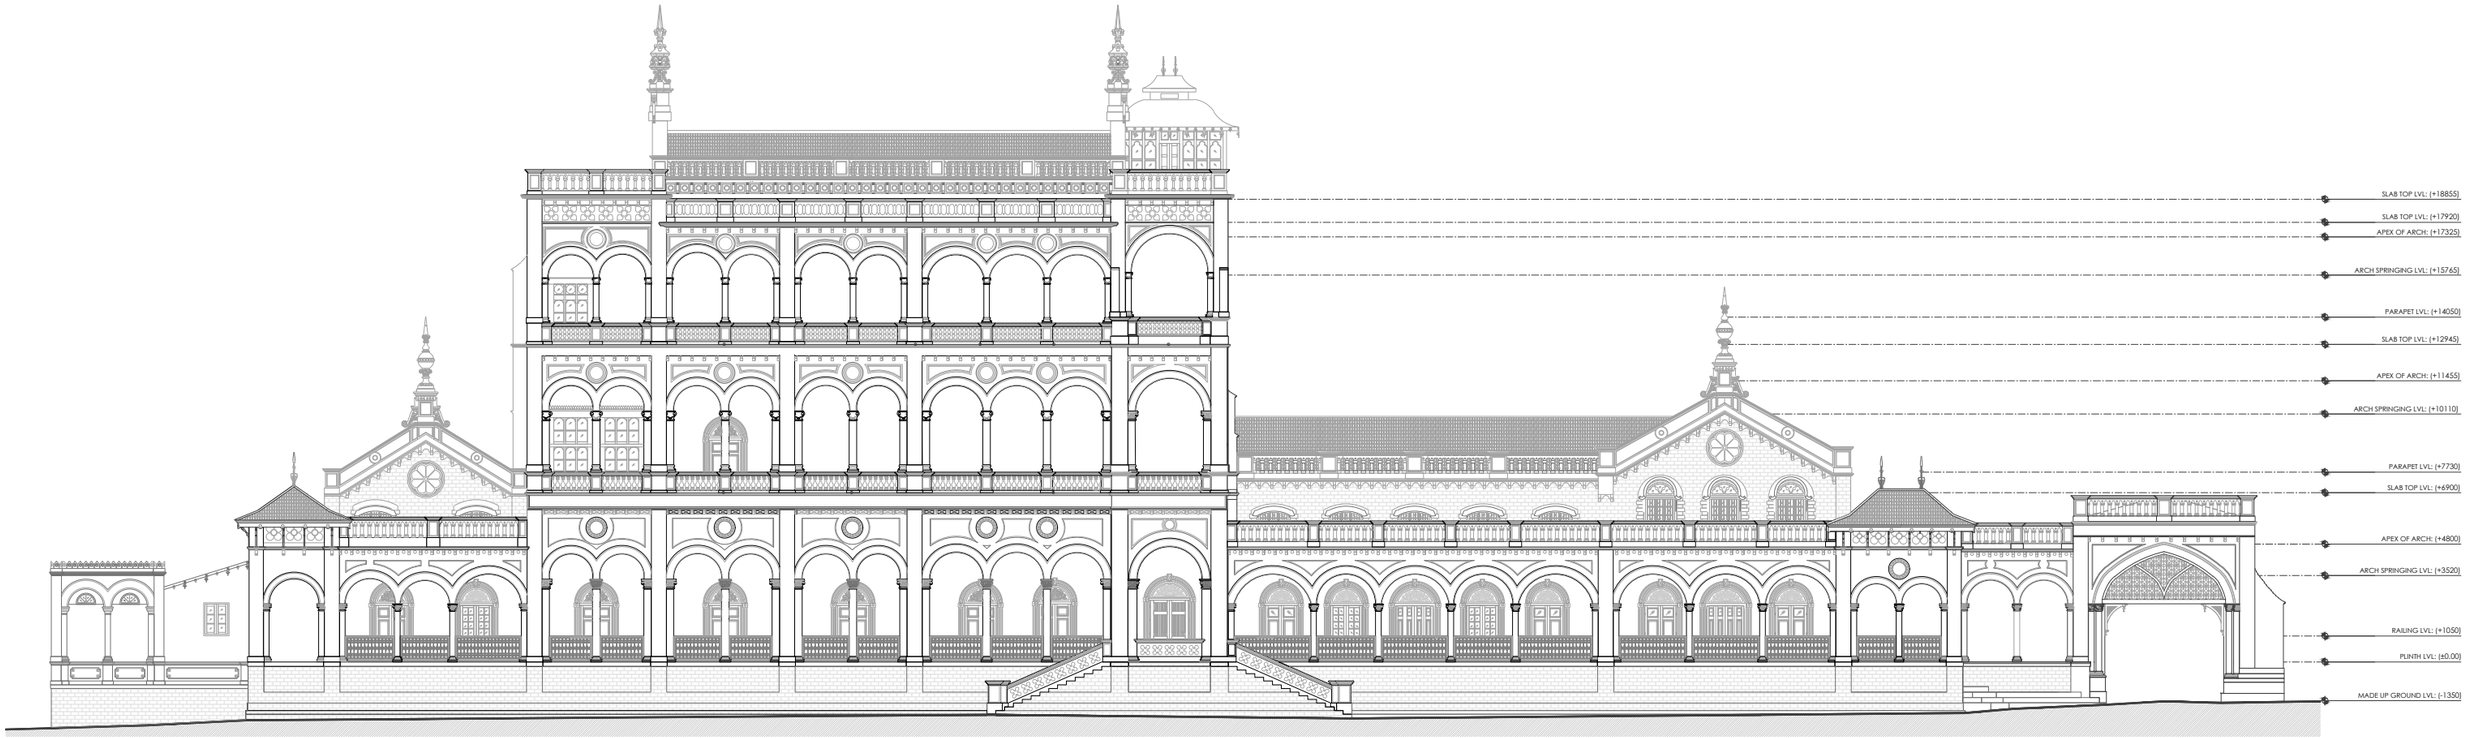


EAST ELEVATION SCALE 1:250

CORE SITE	DRAWING				SCALE 1:250		PROJECT
ARCHITECTURAL DOCUMENTATION OF AGA KHAN PALACE PUNE, MAHARASHTRA.	SHEET. TITLE : DRG. NO. : DATE :	EAST ELEVATION GHSM/PN/AKP/04/03 26-03-2022	DRAWN BY : DEALT BY :	ABHISHEK V. MOTE KADAMBARI AUTE	-0.5 0 1 3	NIMESH PORWAL AND ASSOCIATES ARCHITECTS AND URBAN DESIGNERS npaprojects@gmail.com	GANDHI HERITAGE SITES MISSION SABARMATI ASHRAM PRESERVATION AND MEMORIAL TRUST

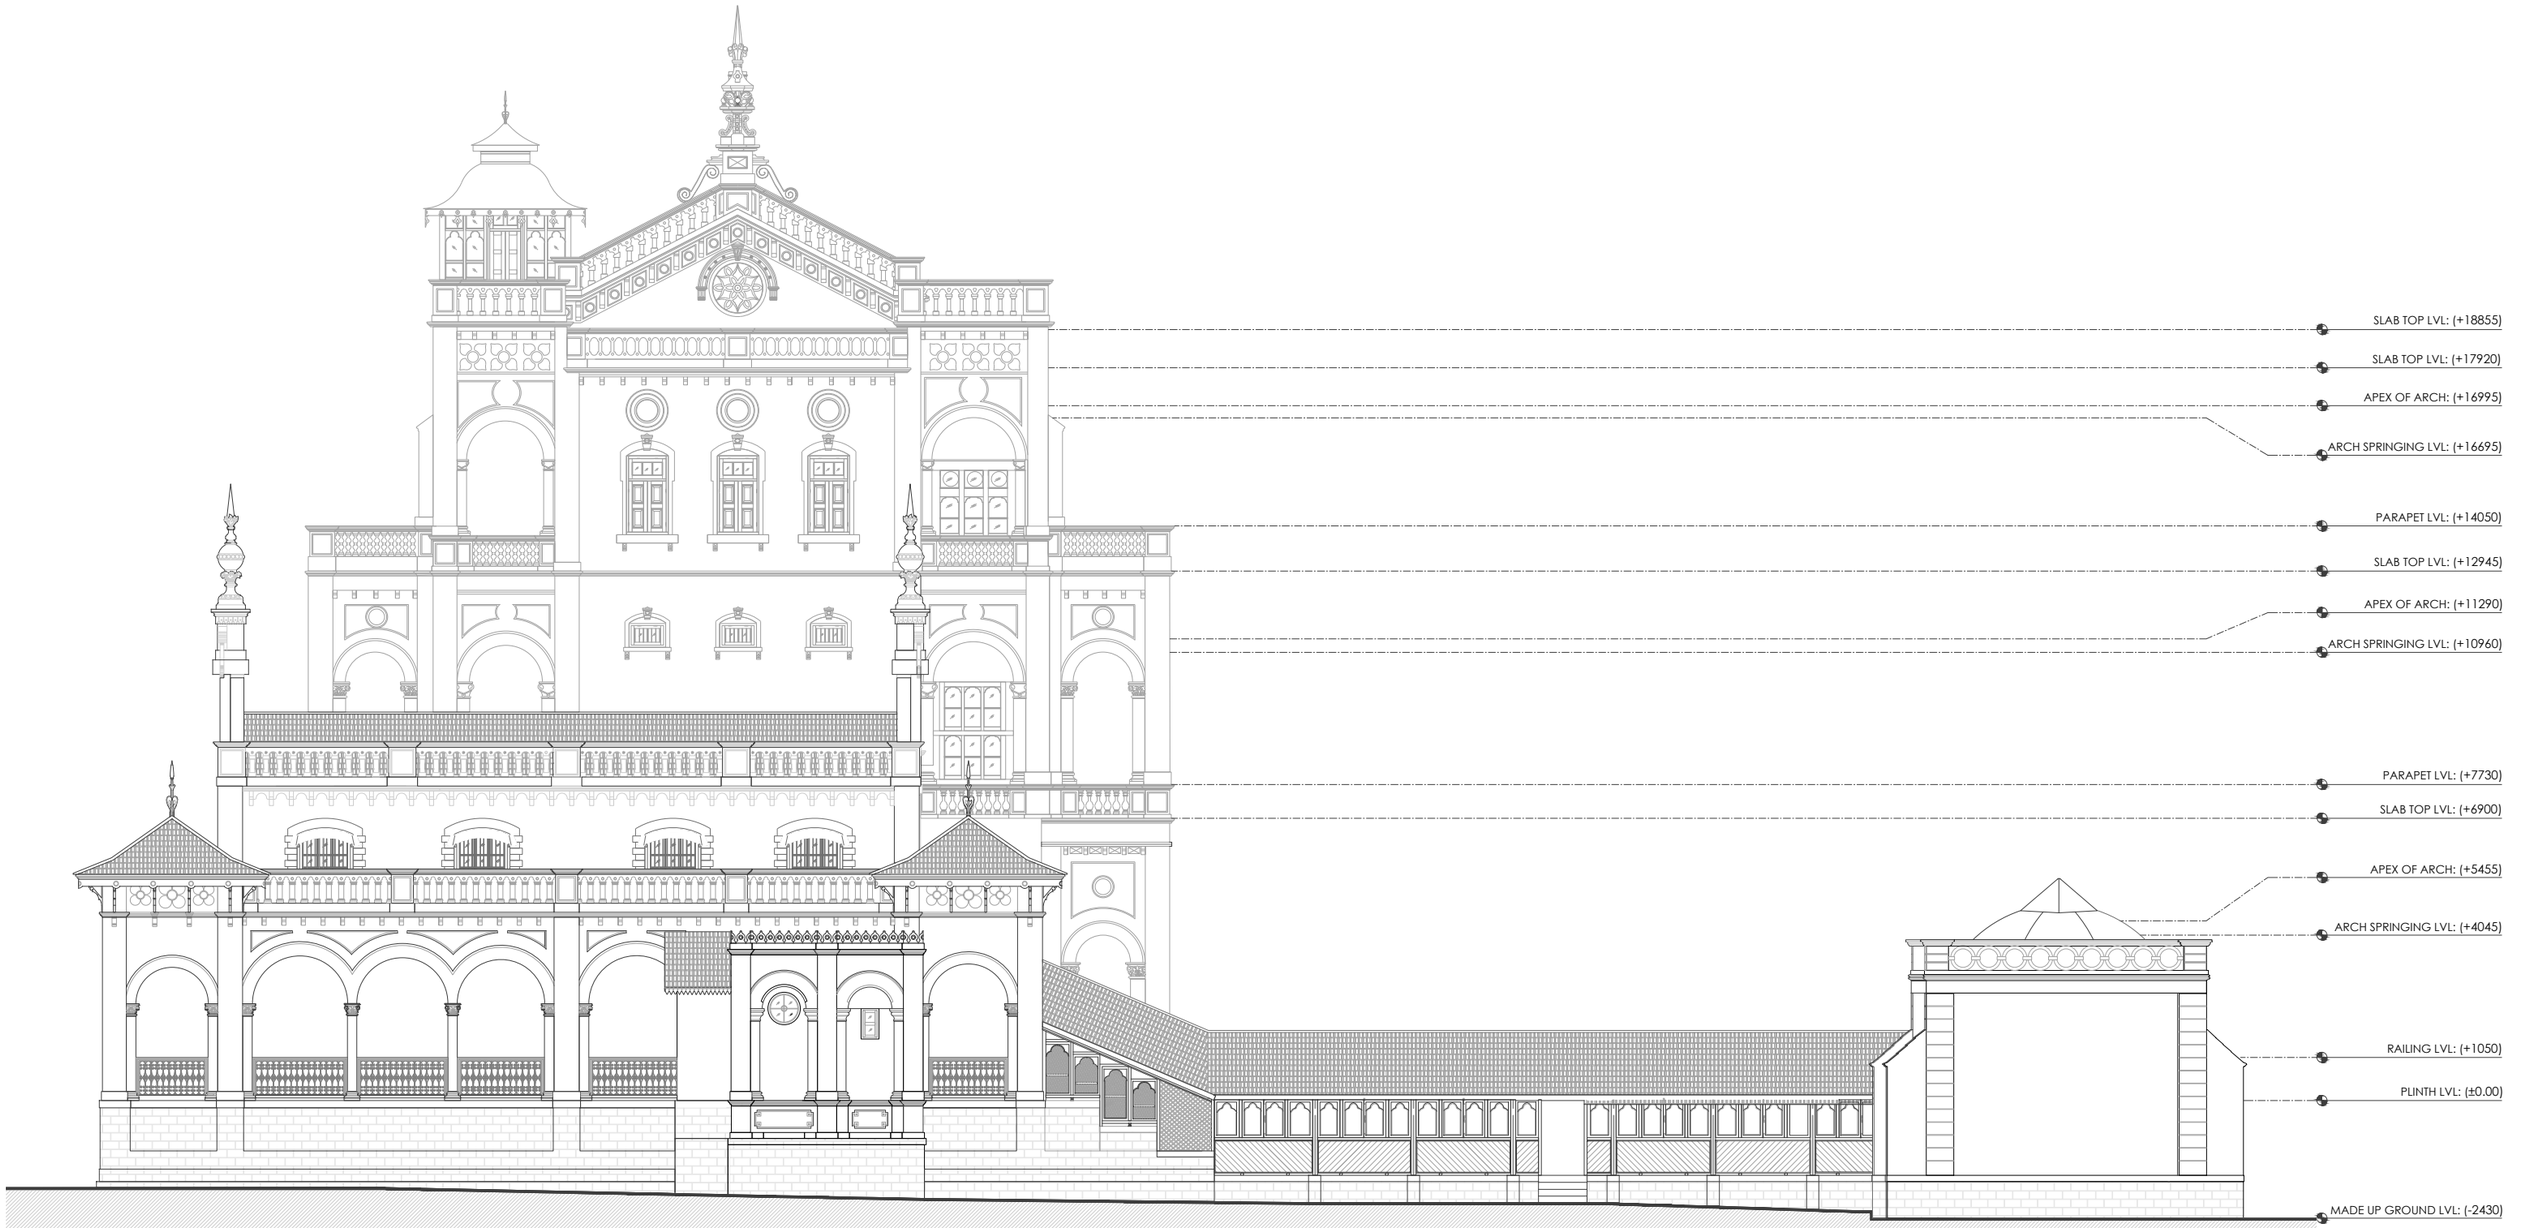

SOUTH ELEVATION SCALE - 1:150

CORE SITE	DRAWING				SCALE 1:150		PROJECT
ARCHITECTURAL DOCUMENTATION OF AGA KHAN PALACE PUNE, MAHARASHTRA.	SHEET. TITLE : DRG. NO. : DATE :	SOUTH ELEVATION GHSM/PN/AKP/04/02 26-03-2022	DRAWN BY : DEALT BY :	ABHISHEK V. MOTE KADAMBARI AUTE	-0.5 0 1 3	NIMESH PORWAL AND ASSOCIATES ARCHITECTS AND URBAN DESIGNERS npaprojects@gmail.com	GANDHI HERITAGE SITES MISSION SABARMATI ASHRAM PRESERVATION AND MEMORIAL TRUST

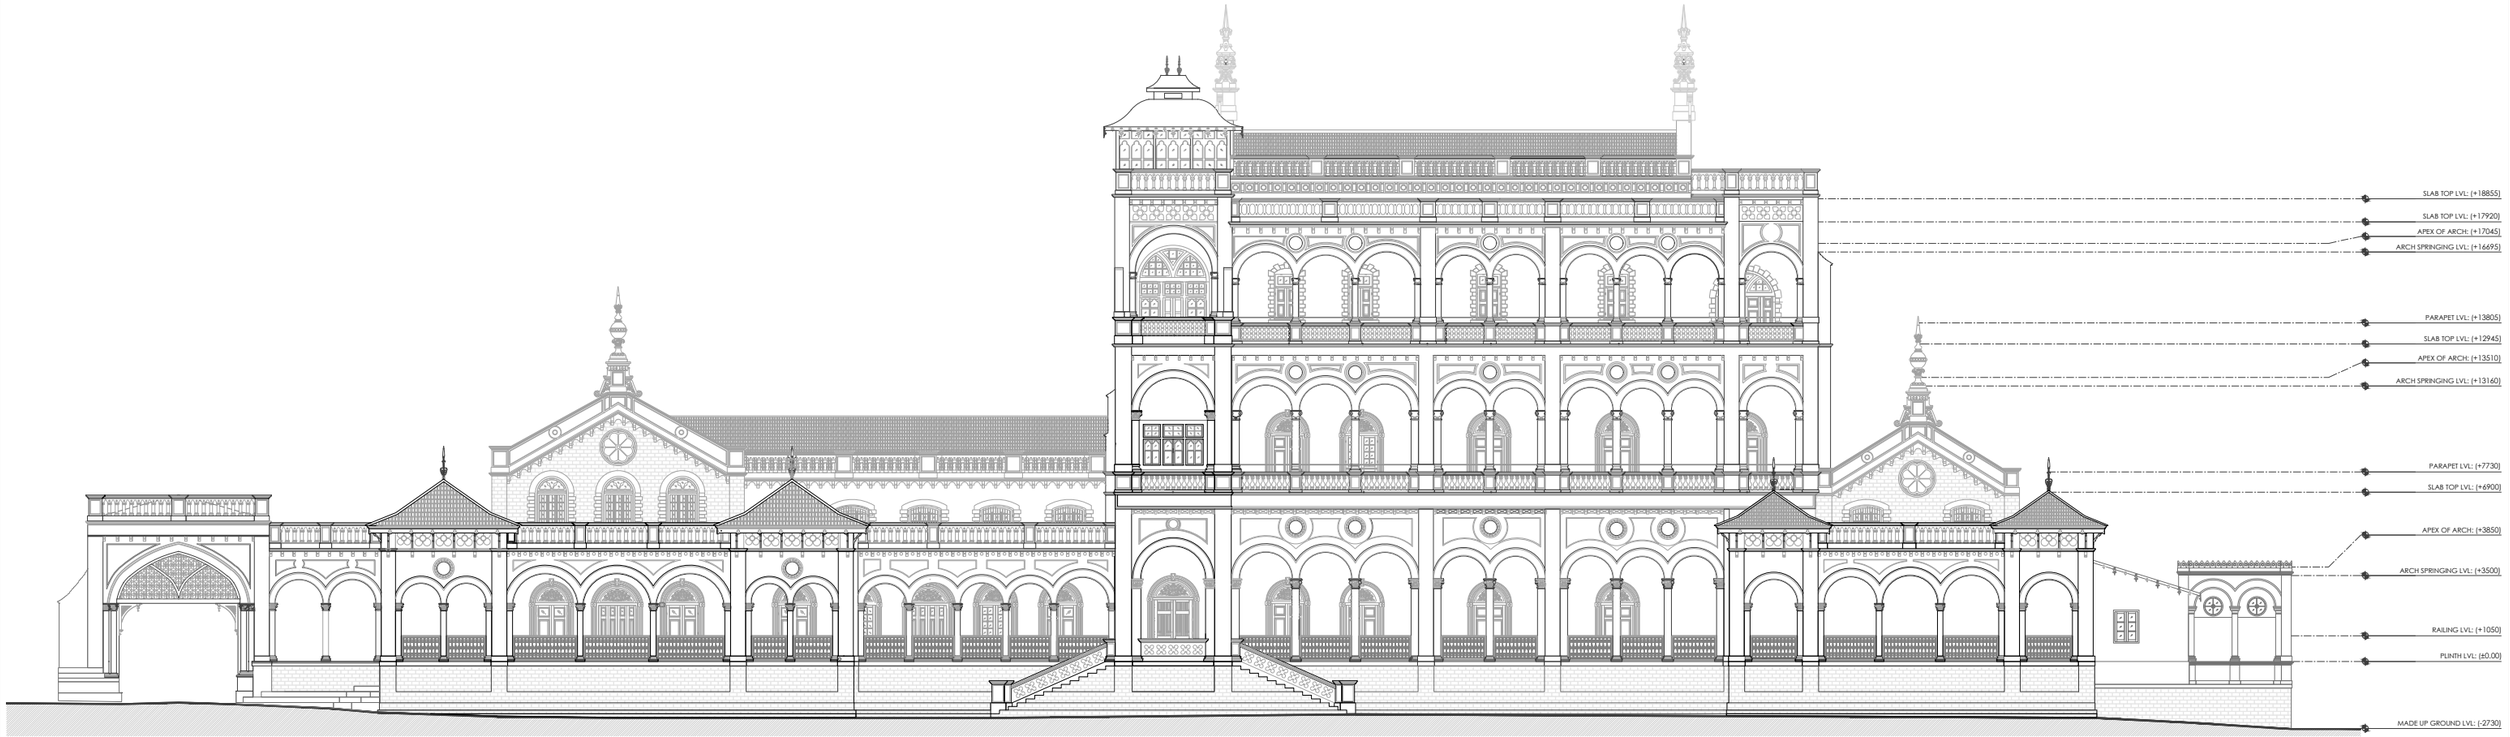


WEST ELEVATION SCALE 1:250

CORE SITE	DRAWING			SCALE 1:250	PROJECT
ARCHITECTURAL DOCUMENTATION OF AGA KHAN PALACE PUNE, MAHARASHTRA.	SHEET. TITLE : WEST ELEVATION DRG. NO. : GHSM/PN/AKP/04/04 DATE : 26-03-2022		DRAWN BY : ABHISHEK V. MOTE DEALT BY : KADAMBARI AUTE	-0.5 0 1 3	GANDHI HERITAGE SITES MISSION SABARMATI ASHRAM PRESERVATION AND MEMORIAL TRUST


NIMESH PORWAL AND ASSOCIATES
ARCHITECTS AND URBAN DESIGNERS
npaprojects@gmail.com

TYPE - D1
SIZE - 1670 X 3070 MM
NOS. - 8
MATERIAL - TIMBER

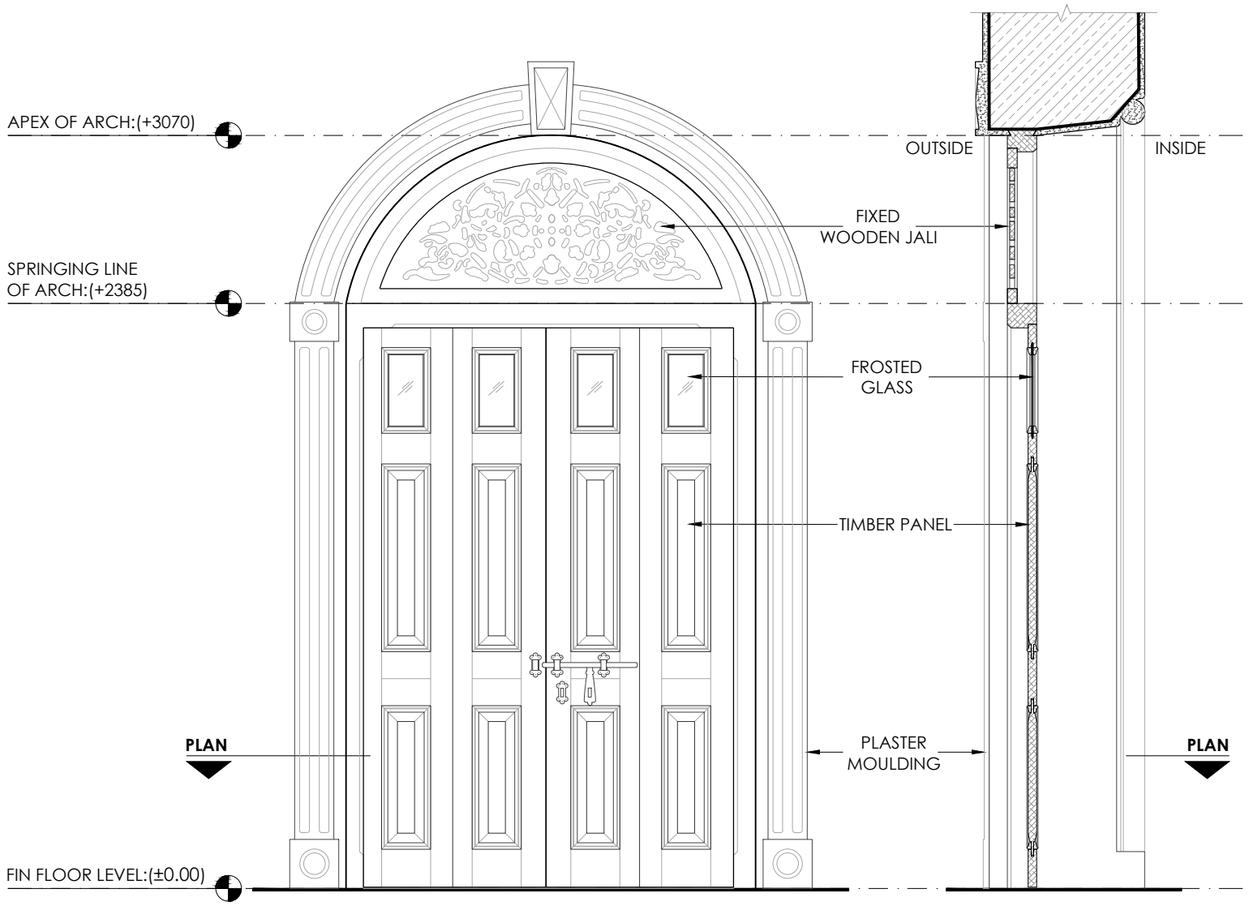


ELEVATION SCALE - 1:25

SECTION SCALE - 1:25

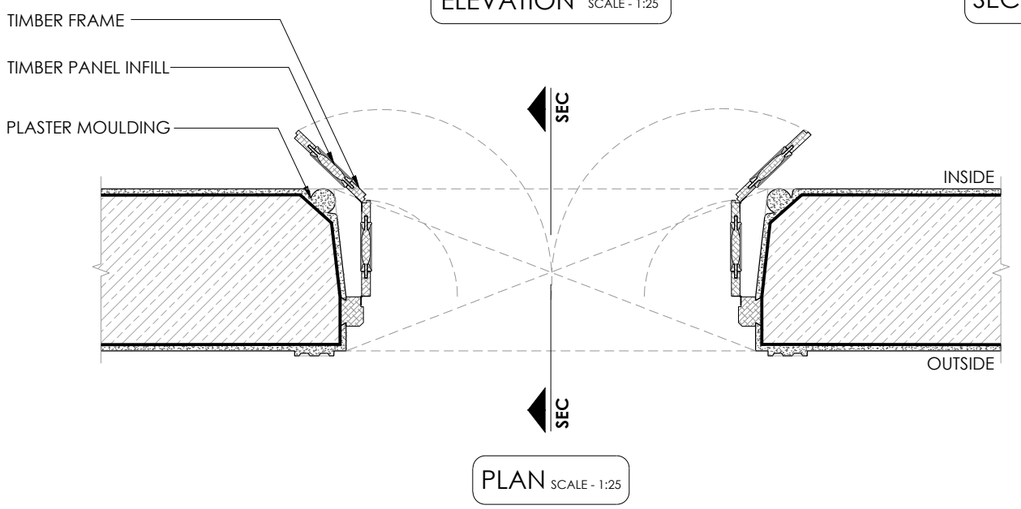


PLAN SCALE - 1:25

TYPE - D2
SIZE - 1370 X 3070 MM
NOS. - 8
MATERIAL - TIMBER

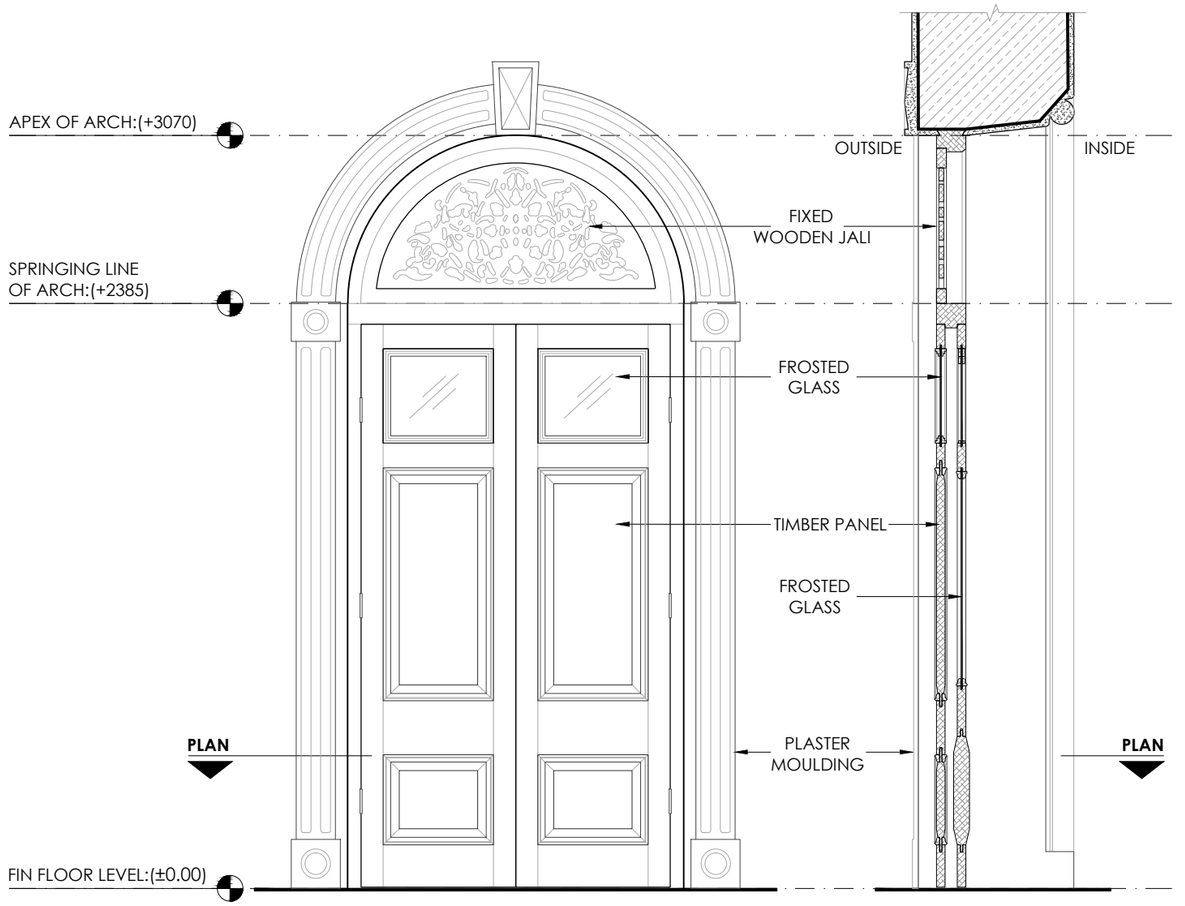

ELEVATION SCALE - 1:25


SECTION SCALE - 1:25

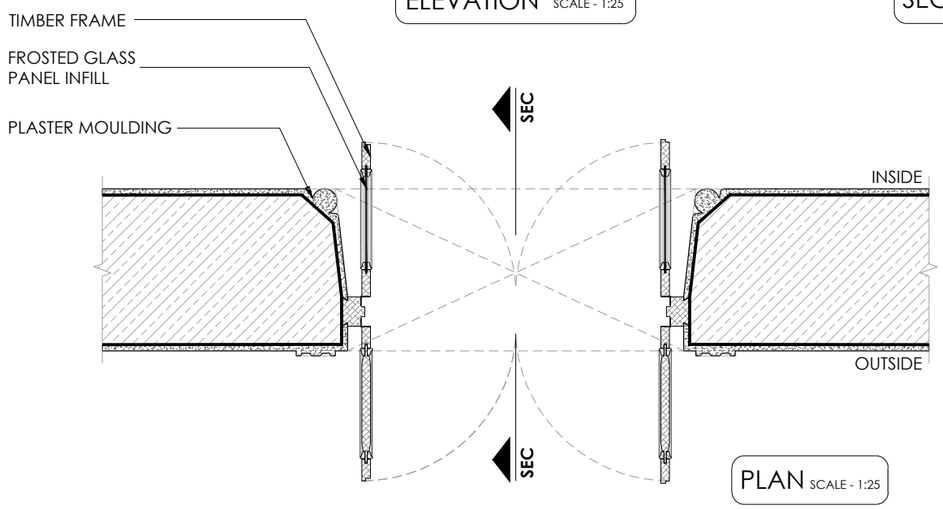

PLAN SCALE - 1:25


CORE SITE	DRAWING					SCALE		PROJECT
ARCHITECTURAL DOCUMENTATION OF AGA KHAN PALACE PUNE, MAHARASHTRA.	SHEET. TITLE : DRG. NO. : DATE :	DOOR DETAILS GHSM/AKP/PN/04/01 26-03-2022	DRAWN BY : DEALT BY :	AKSHATA KADAMBARI	BRICK WOOD RCC	1:25 -0.5 0 1 3	NIMESH PORWAL AND ASSOCIATES ARCHITECTS AND URBAN DESIGNERS npaprojects@gmail.com	GANDHI HERITAGE SITES MISSION SABARMATI ASHRAM PRESERVATION AND MEMORIAL TRUST

TYPE - D3
SIZE - 1370 X 3070 MM
NOS. - 36
MATERIAL - TIMBER

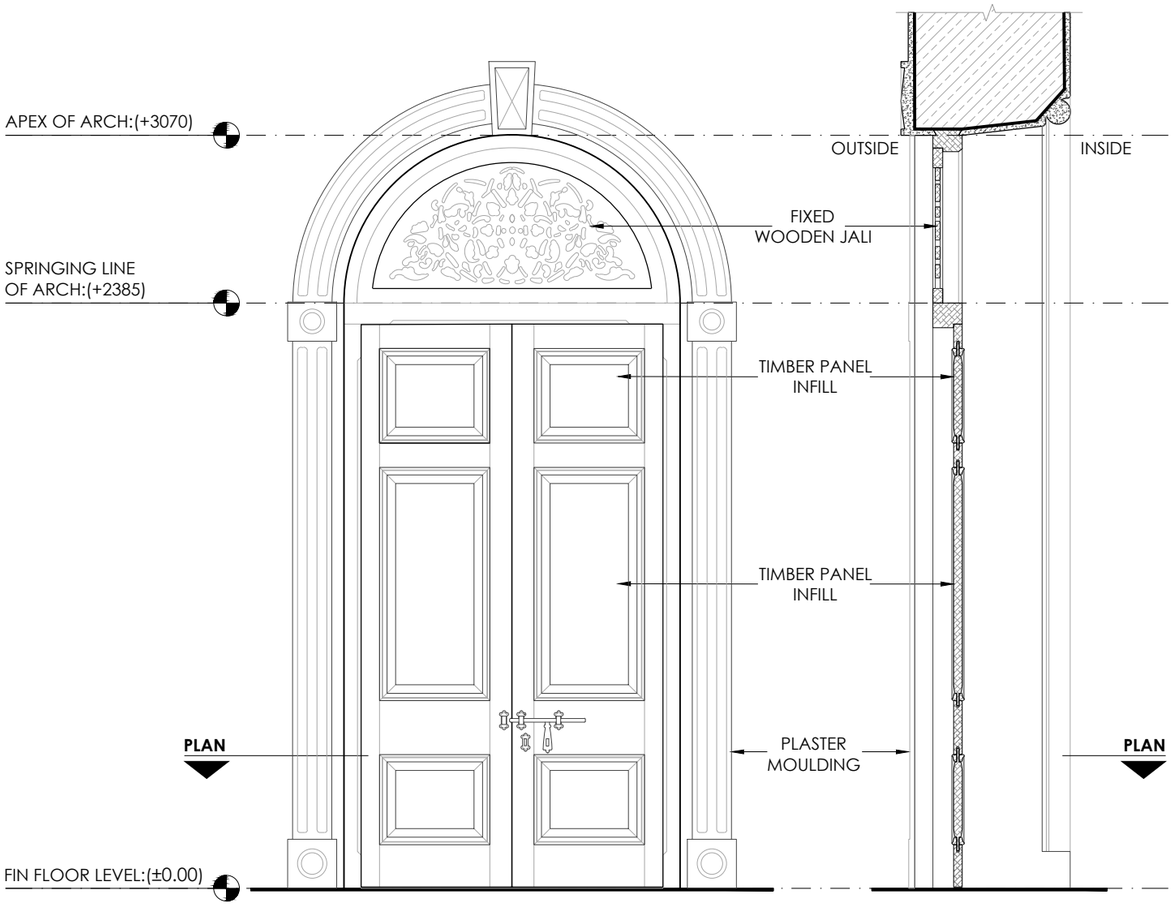


ELEVATION SCALE - 1:25

SECTION SCALE - 1:25

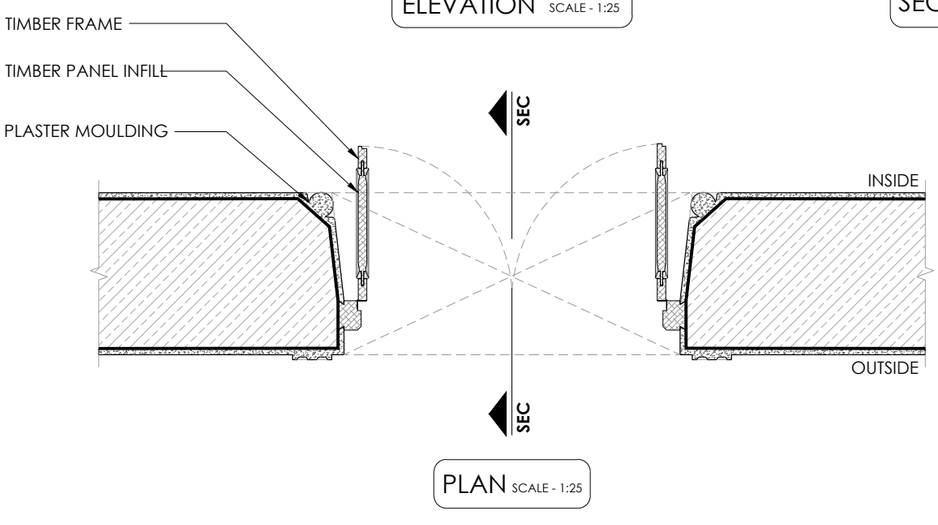


PLAN SCALE - 1:25

TYPE - D4
SIZE - 1670 X 3070 MM
NOS. - 1
MATERIAL - TIMBER

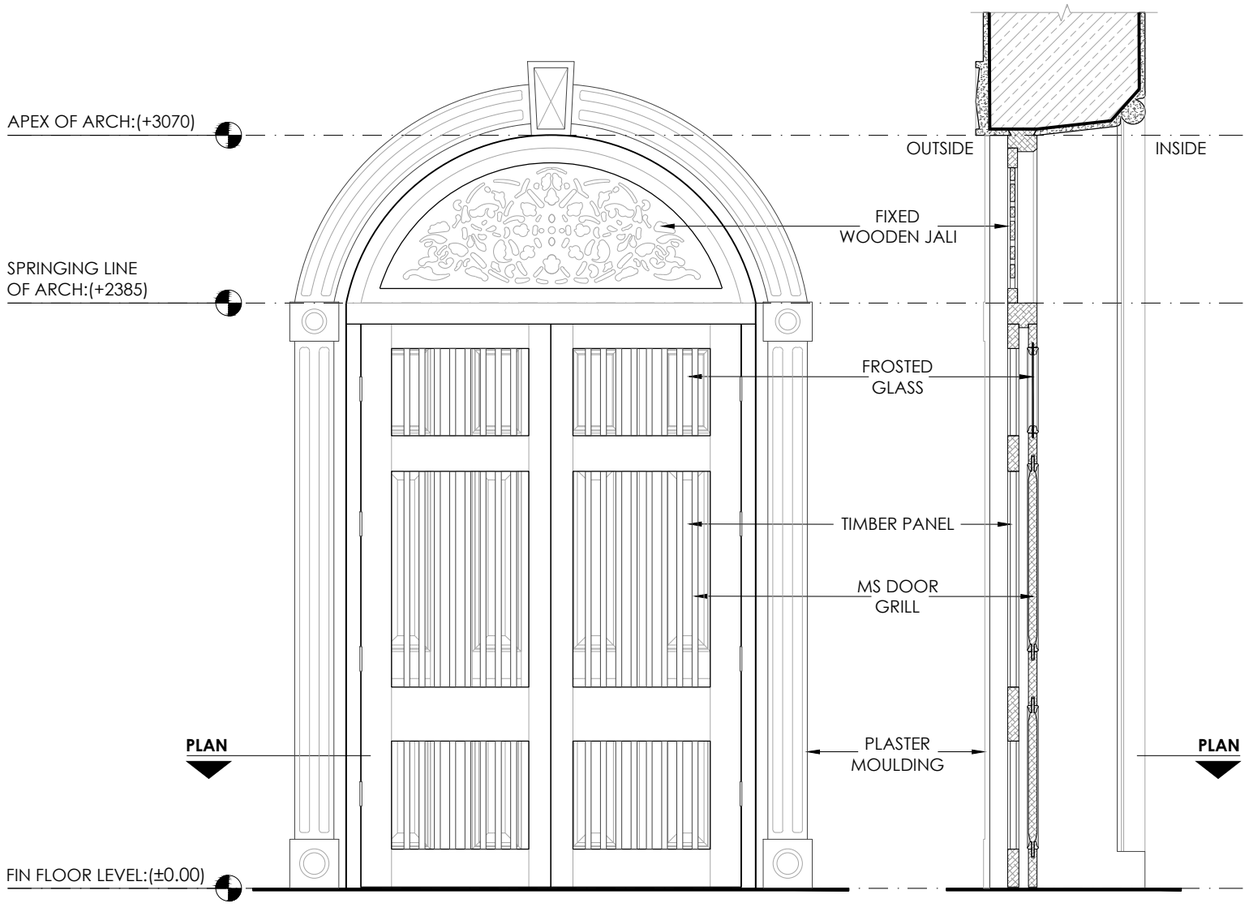

ELEVATION SCALE - 1:25


SECTION SCALE - 1:25

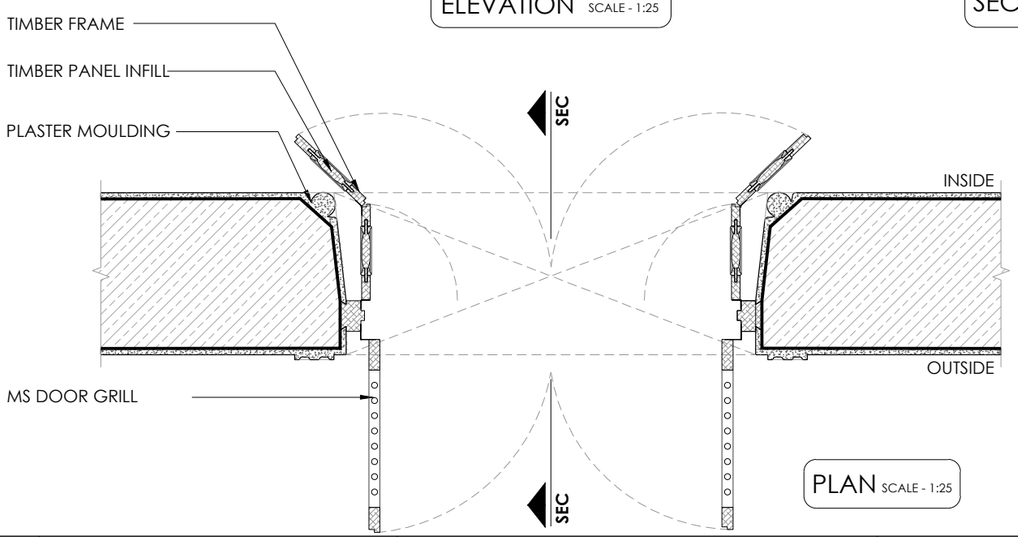

PLAN SCALE - 1:25


CORE SITE	DRAWING					SCALE		PROJECT
ARCHITECTURAL DOCUMENTATION OF AGA KHAN PALACE PUNE, MAHARASHTRA.	SHEET. TITLE : DRG. NO. : DATE :	DOOR DETAILS GHSM/AKP/PN/04/02 26-03-2022	DRAWN BY : DEALT BY :	AKSHATA KADAMBARI	BRICK WOOD RCC	1:25 -0.5 0 1 3	NIMESH PORWAL AND ASSOCIATES ARCHITECTS AND URBAN DESIGNERS npaprojects@gmail.com	GANDHI HERITAGE SITES MISSION SABARMATI ASHRAM PRESERVATION AND MEMORIAL TRUST

TYPE - D5
SIZE - 1370 X 3070 MM
NOS. - 8
MATERIAL - TIMBER

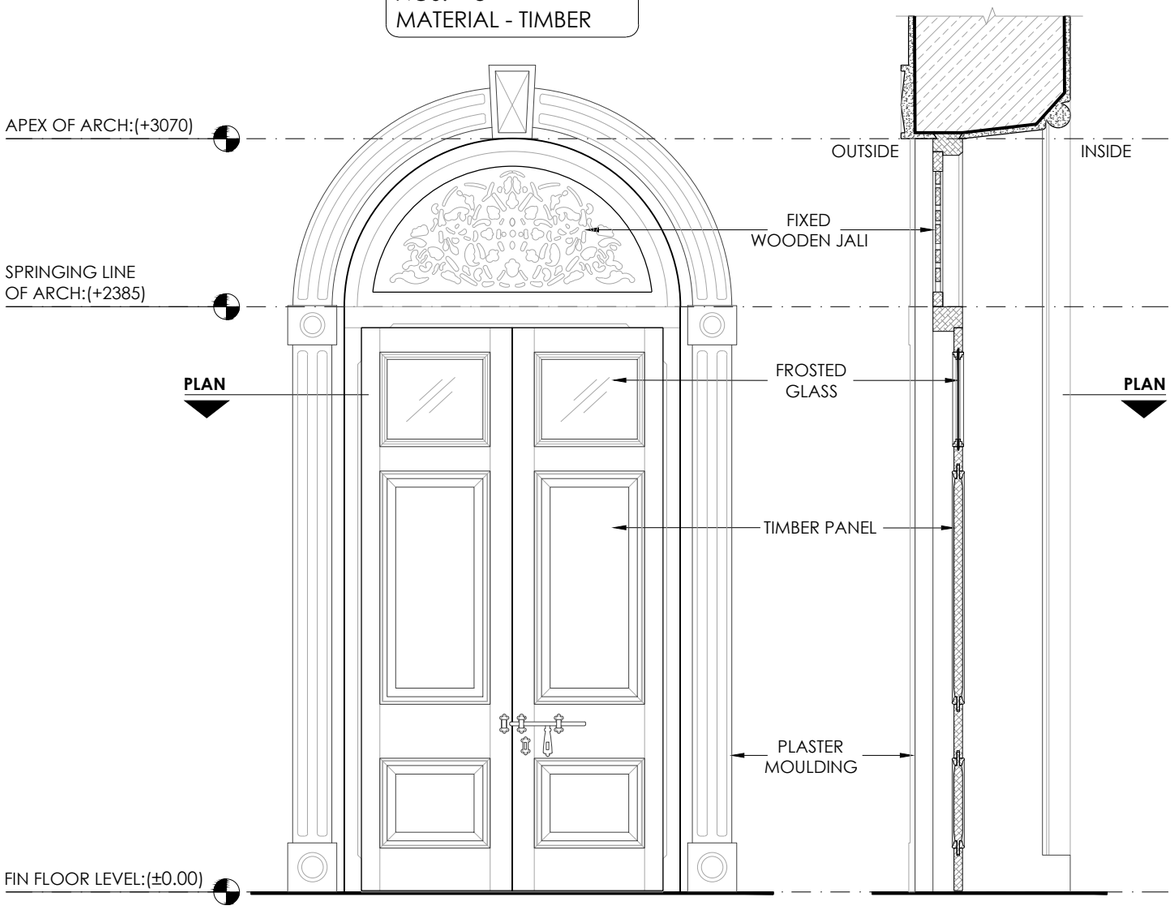


ELEVATION SCALE - 1:25

SECTION SCALE - 1:25

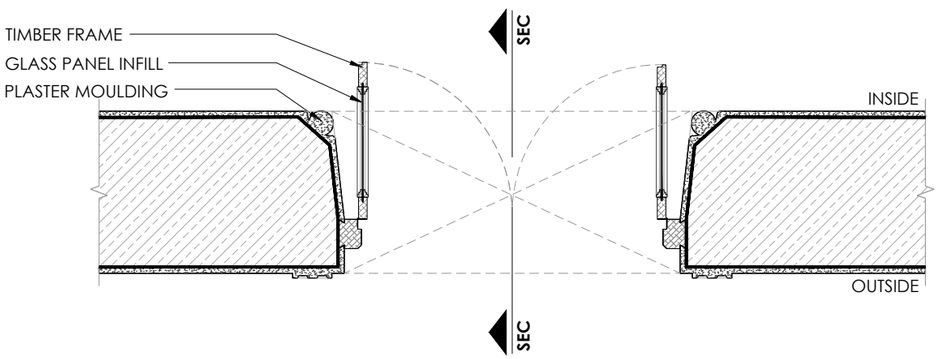


PLAN SCALE - 1:25

TYPE - D6 A
SIZE - 1370 X 3070 MM
NOS. - 2
MATERIAL - TIMBER

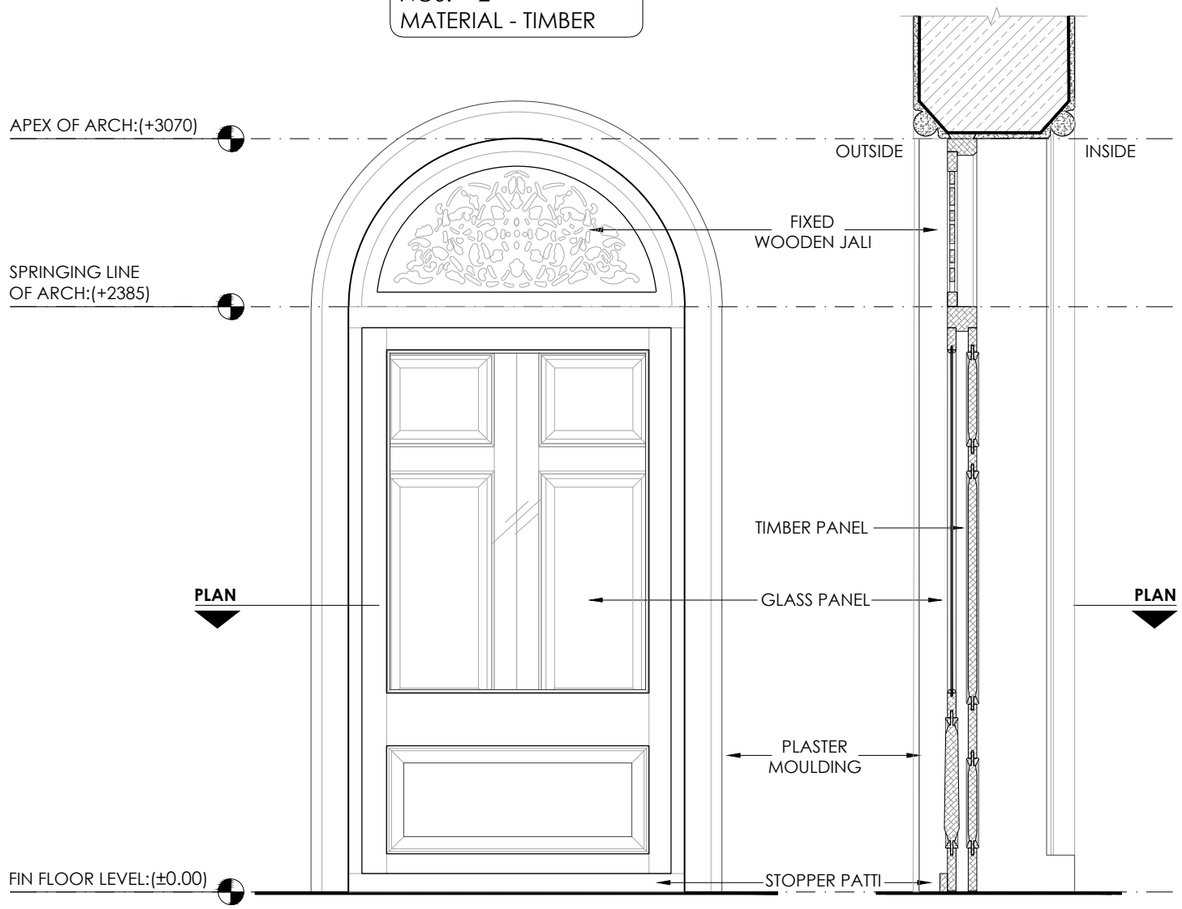

ELEVATION SCALE - 1:25


SECTION SCALE - 1:25

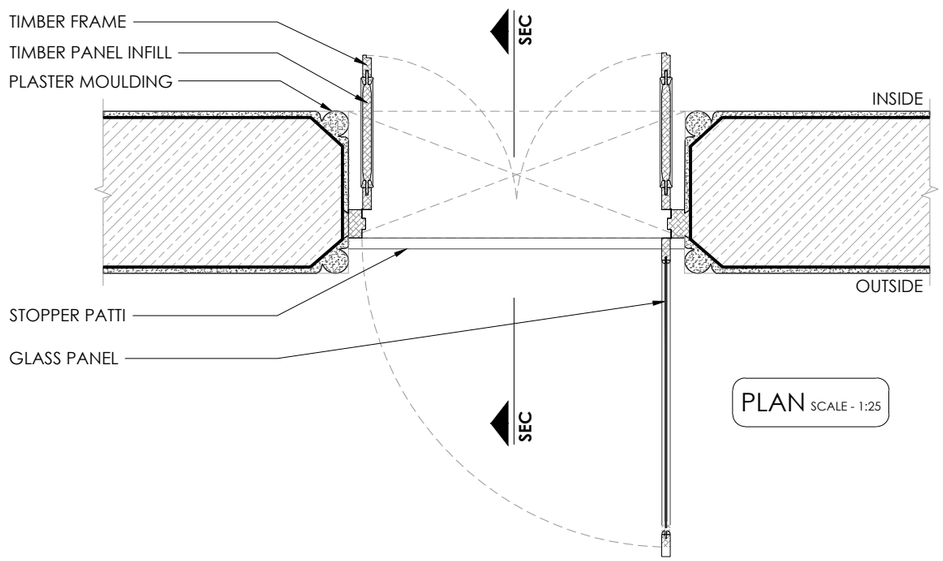

PLAN SCALE - 1:25


CORE SITE	DRAWING					SCALE 1:25		PROJECT
ARCHITECTURAL DOCUMENTATION OF AGA KHAN PALACE PUNE, MAHARASHTRA.	SHEET. TITLE : DRG. NO. : DATE :	DOOR DETAILS GHSM/AKP/PN/04/03 26-03-2022	DRAWN BY : DEALT BY :	AKSHATA KADAMBARI	BRICK WOOD RCC	-0.5 0 1 3	NIMESH PORWAL AND ASSOCIATES ARCHITECTS AND URBAN DESIGNERS npaprojects@gmail.com	GANDHI HERITAGE SITES MISSION SABARMATI ASHRAM PRESERVATION AND MEMORIAL TRUST

TYPE - D6B
SIZE - 1370 X 3070 MM
NOS. - 2
MATERIAL - TIMBER

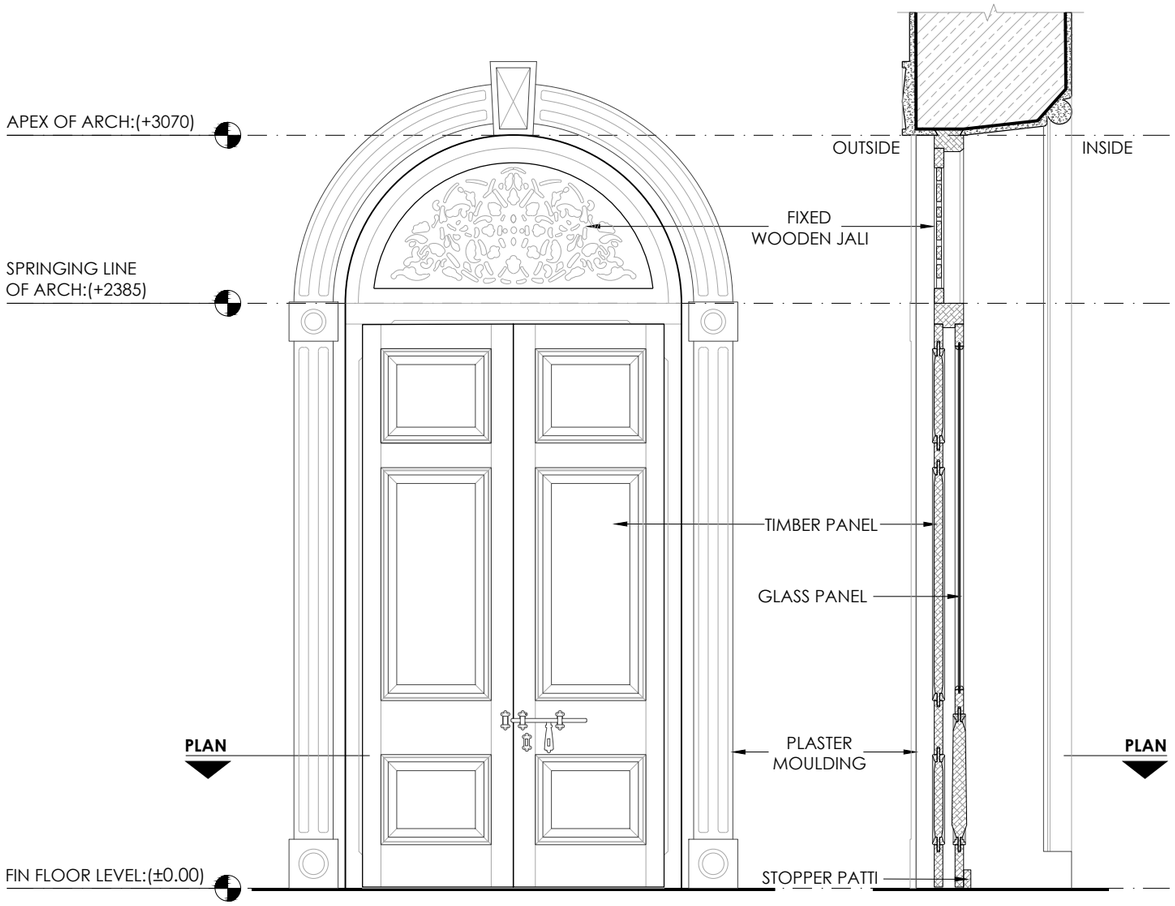


ELEVATION SCALE - 1:25

SECTION SCALE - 1:25

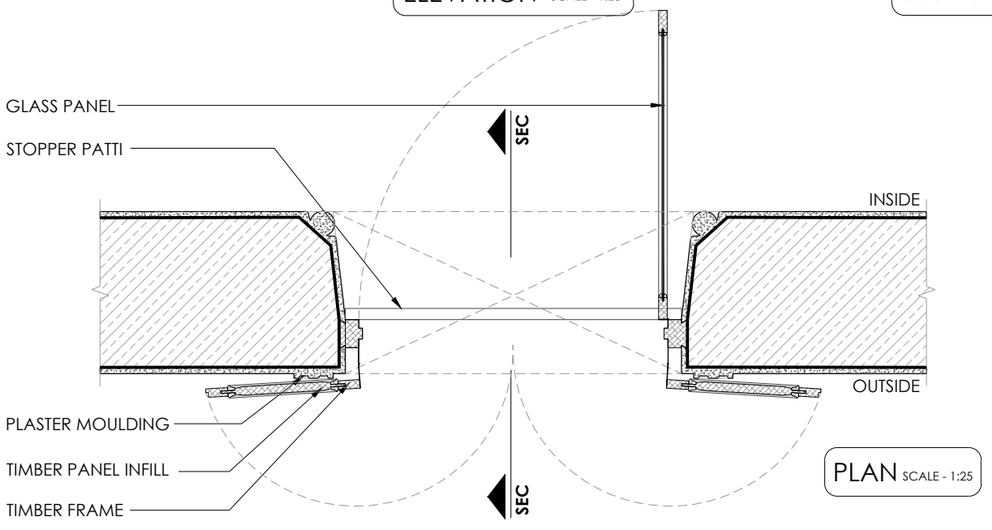


PLAN SCALE - 1:25

TYPE - D9
SIZE - 1330 X 2965 MM
NOS. - 1
MATERIAL - TIMBER

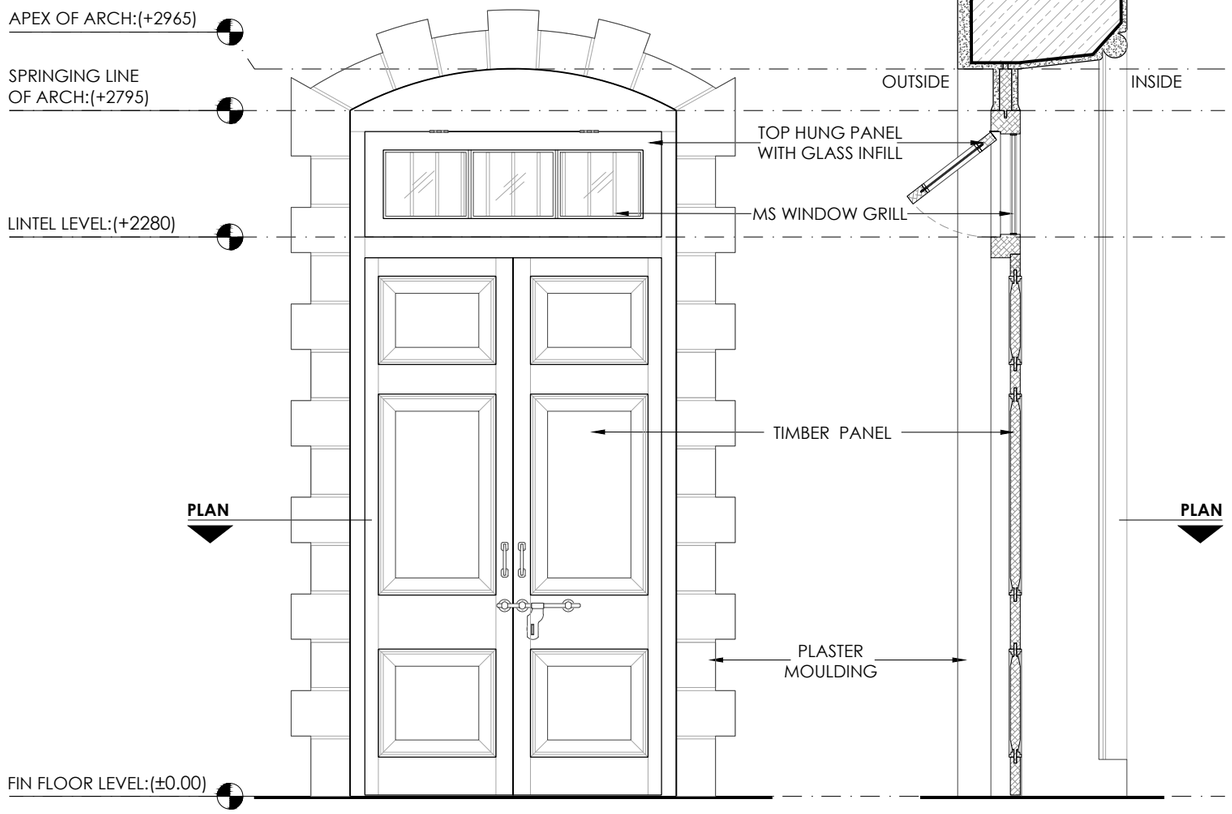

ELEVATION SCALE - 1:25


SECTION SCALE - 1:25

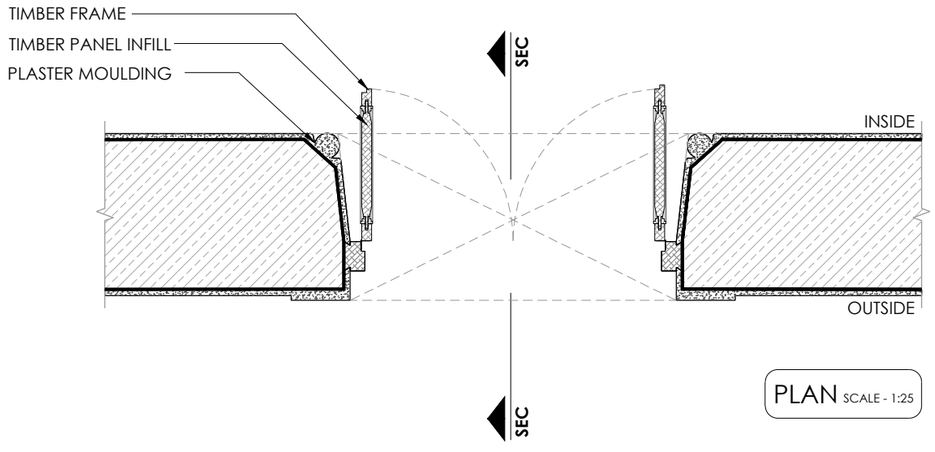

PLAN SCALE - 1:25


CORE SITE	DRAWING					SCALE		PROJECT
ARCHITECTURAL DOCUMENTATION OF AGA KHAN PALACE PUNE, MAHARASHTRA.	SHEET. TITLE : DRG. NO. : DATE :	DOOR DETAILS GHSM/AKP/PN/04/04 26-03-2022	DRAWN BY : DEALT BY :	AKSHATA KADAMBARI	BRICK WOOD RCC	1:25 -0.5 0 1 3	NIMESH PORWAL AND ASSOCIATES ARCHITECTS AND URBAN DESIGNERS npaprojects@gmail.com	GANDHI HERITAGE SITES MISSION SABARMATI ASHRAM PRESERVATION AND MEMORIAL TRUST

TYPE - D7
SIZE - 2430 X 2875 MM
NOS. - 1
MATERIAL - TIMBER

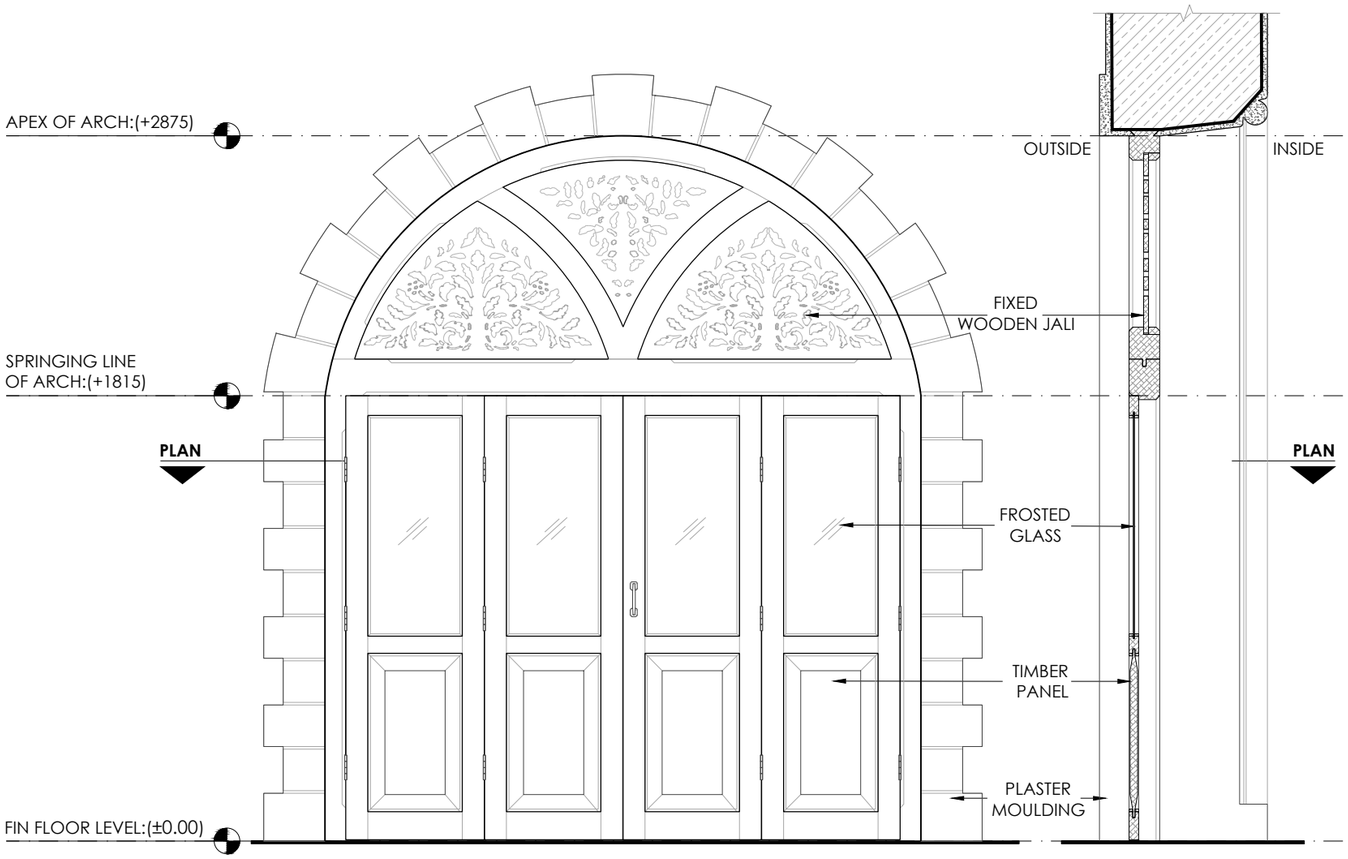


ELEVATION SCALE - 1:25

SECTION SCALE - 1:25

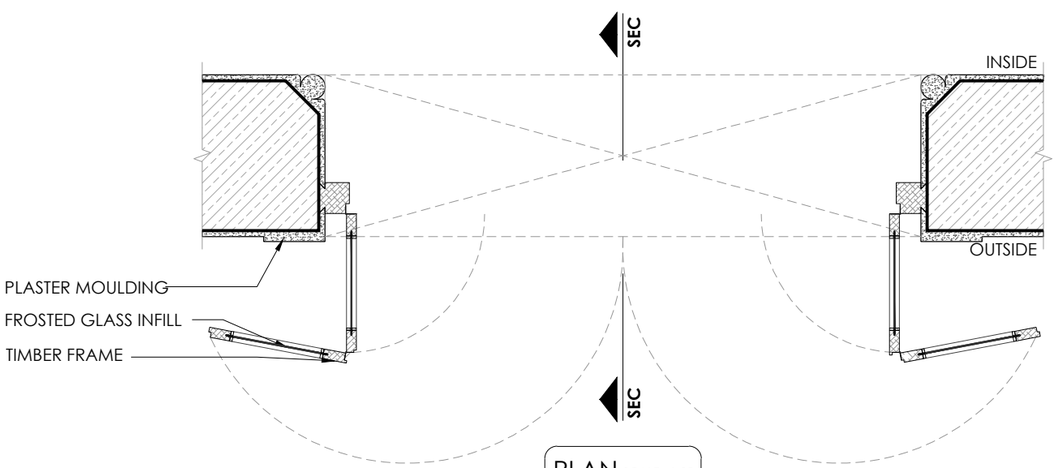


PLAN SCALE - 1:25

TYPE - D8
SIZE - 2430 X 2875 MM
NOS. - 1
MATERIAL - TIMBER

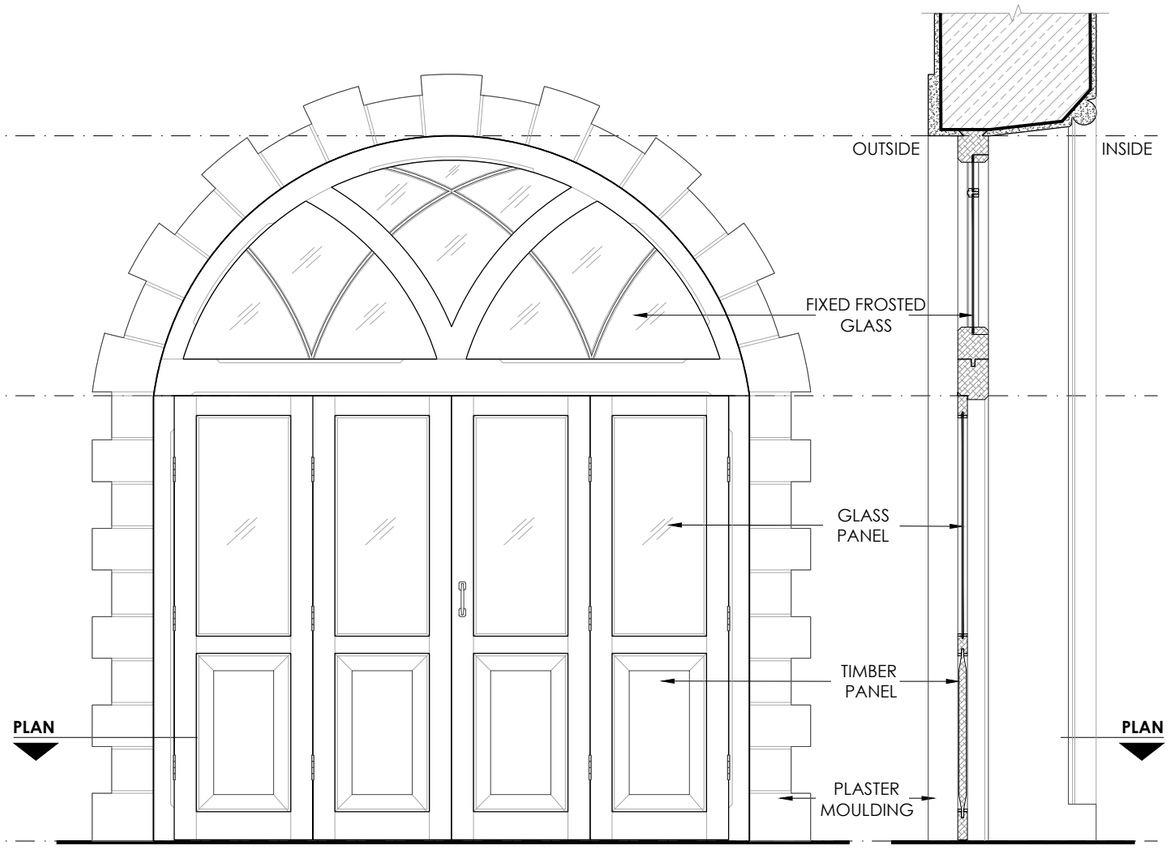

ELEVATION SCALE - 1:25


SECTION SCALE - 1:25

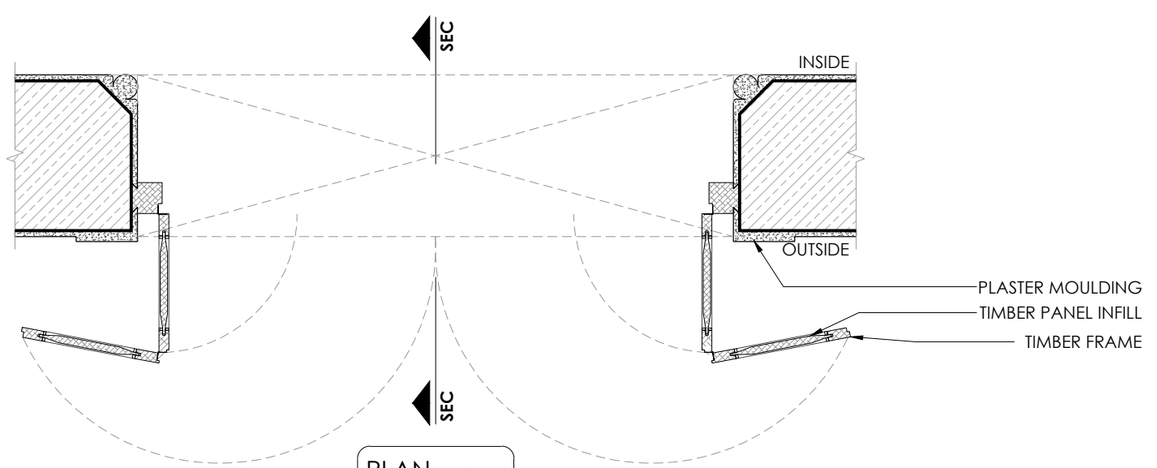


PLAN SCALE - 1:25

CORE SITE	DRAWING					SCALE		PROJECT
ARCHITECTURAL DOCUMENTATION OF AGA KHAN PALACE PUNE, MAHARASHTRA.	SHEET. TITLE : DRG. NO. : DATE :	DOOR DETAILS GHSM/AKP/PN/04/05 26-03-2022	DRAWN BY : DEALT BY :	AKSHATA KADAMBARI	BRICK WOOD RCC	1:25 -0.5 0 1 3	NIMESH PORWAL AND ASSOCIATES ARCHITECTS AND URBAN DESIGNERS npaprojects@gmail.com	GANDHI HERITAGE SITES MISSION SABARMATI ASHRAM PRESERVATION AND MEMORIAL TRUST


TYPE - D10
SIZE - 2430 X 3000 MM
NOS. - 1
MATERIAL - TIMBER

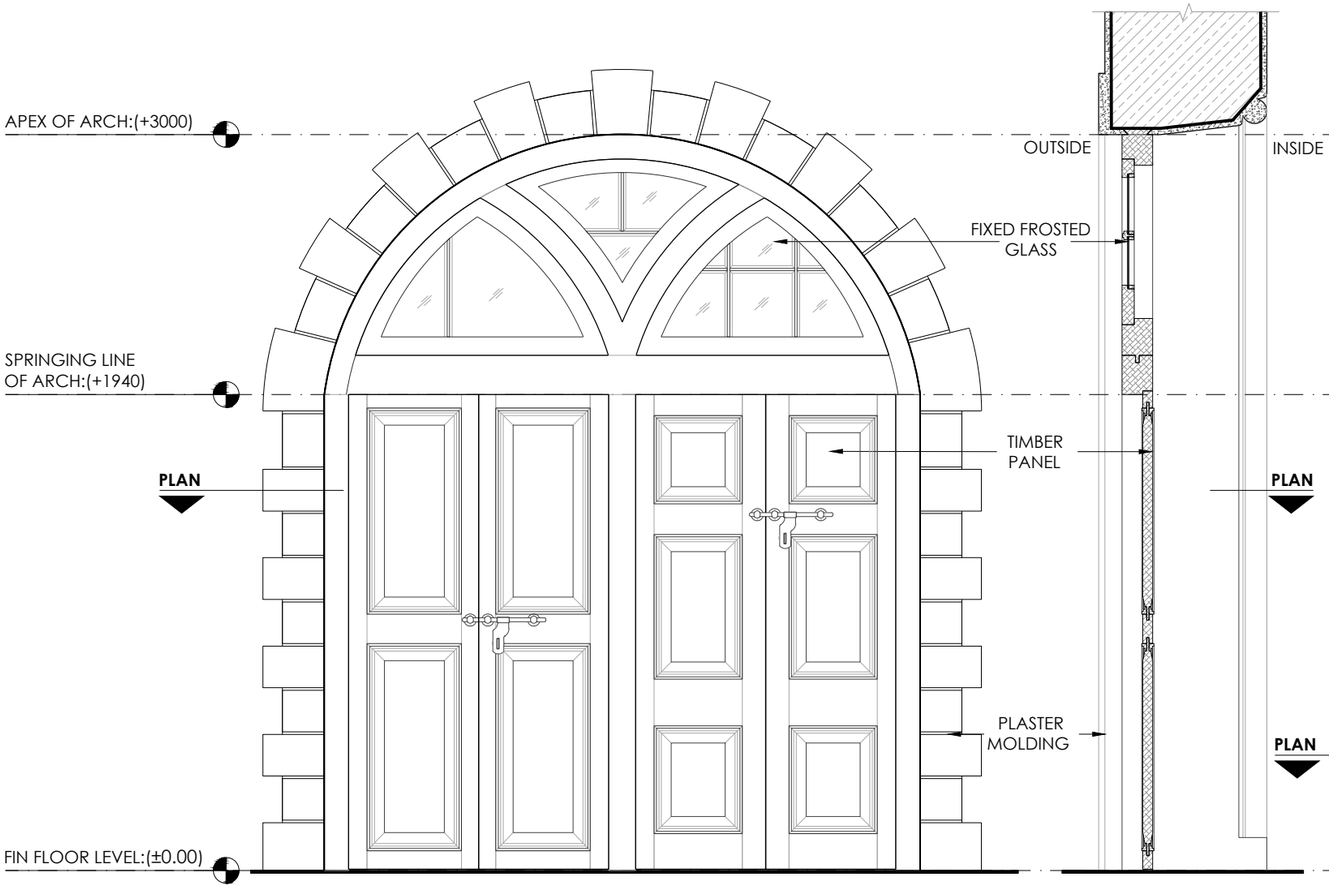

ELEVATION SCALE - 1:25

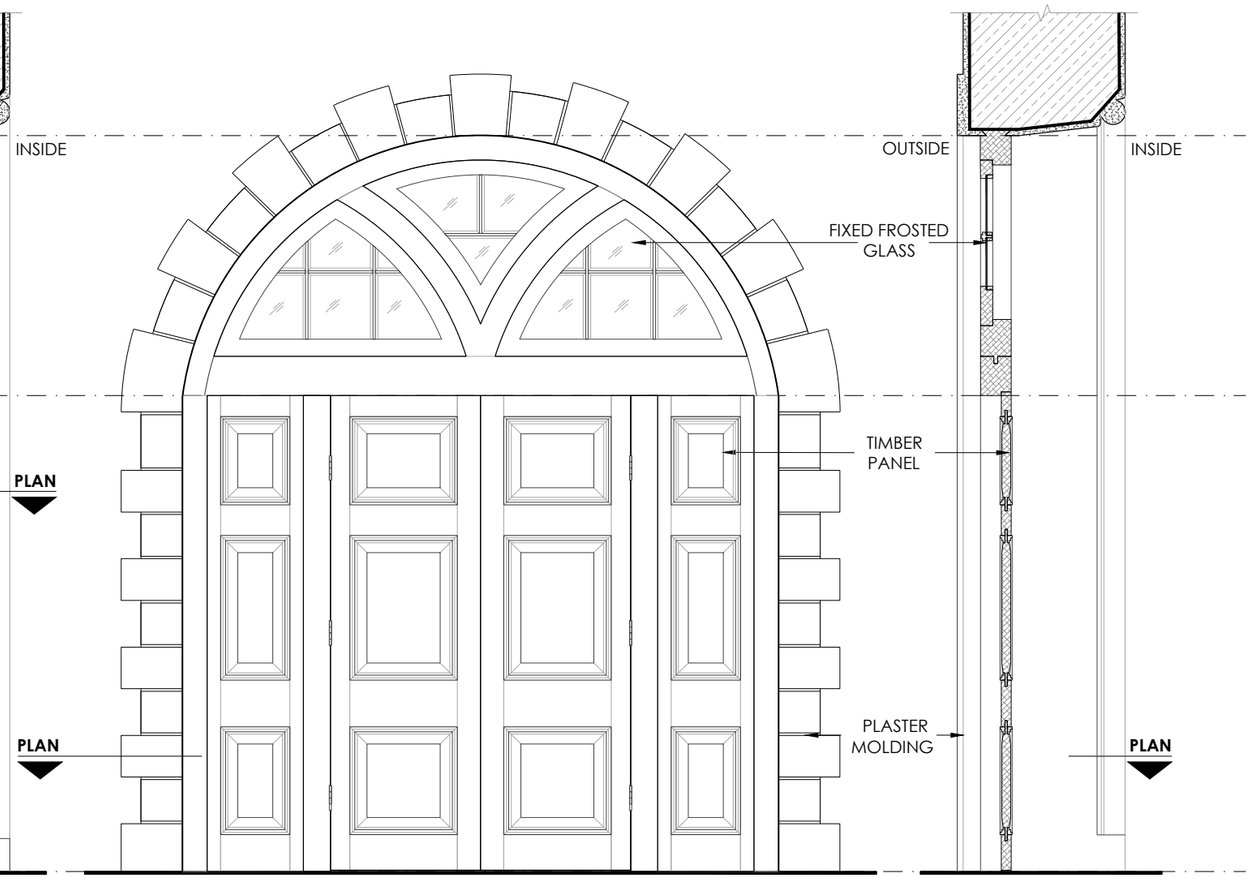

SECTION SCALE - 1:25

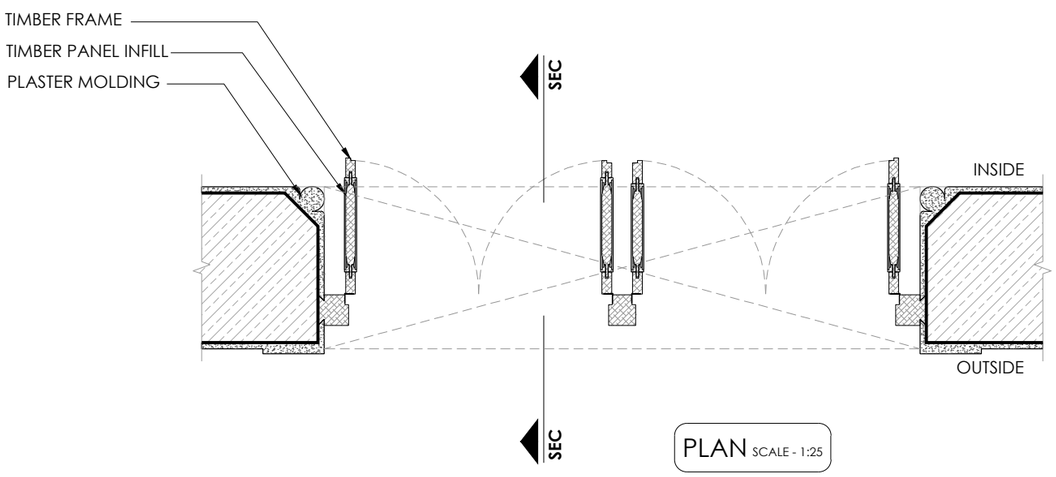


PLAN SCALE - 1:25

TYPE - D11
SIZE - 2430 X 3000 MM
NOS. - 1
MATERIAL - TIMBER

ELEVATION SCALE - 1:25


SECTION SCALE - 1:25

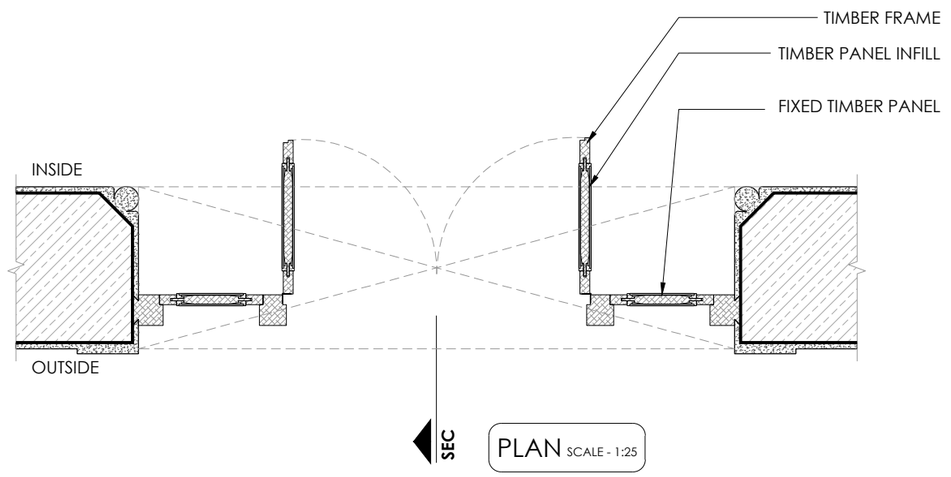

PLAN SCALE - 1:25

CORE SITE	DRAWING					SCALE		PROJECT
ARCHITECTURAL DOCUMENTATION OF AGA KHAN PALACE PUNE, MAHARASHTRA.	SHEET. TITLE : DRG. NO. : DATE :	DOOR DETAILS GHSM/AKP/PN/04/06 26-03-2022	DRAWN BY : DEALT BY :	AKSHATA KADAMBARI	BRICK WOOD RCC	1:25	-0.5 0 1 3	GANDHI HERITAGE SITES MISSION SABARMATI ASHRAM PRESERVATION AND MEMORIAL TRUST


NIMESH PORWAL AND ASSOCIATES
ARCHITECTS AND URBAN DESIGNERS
npaprojects@gmail.com

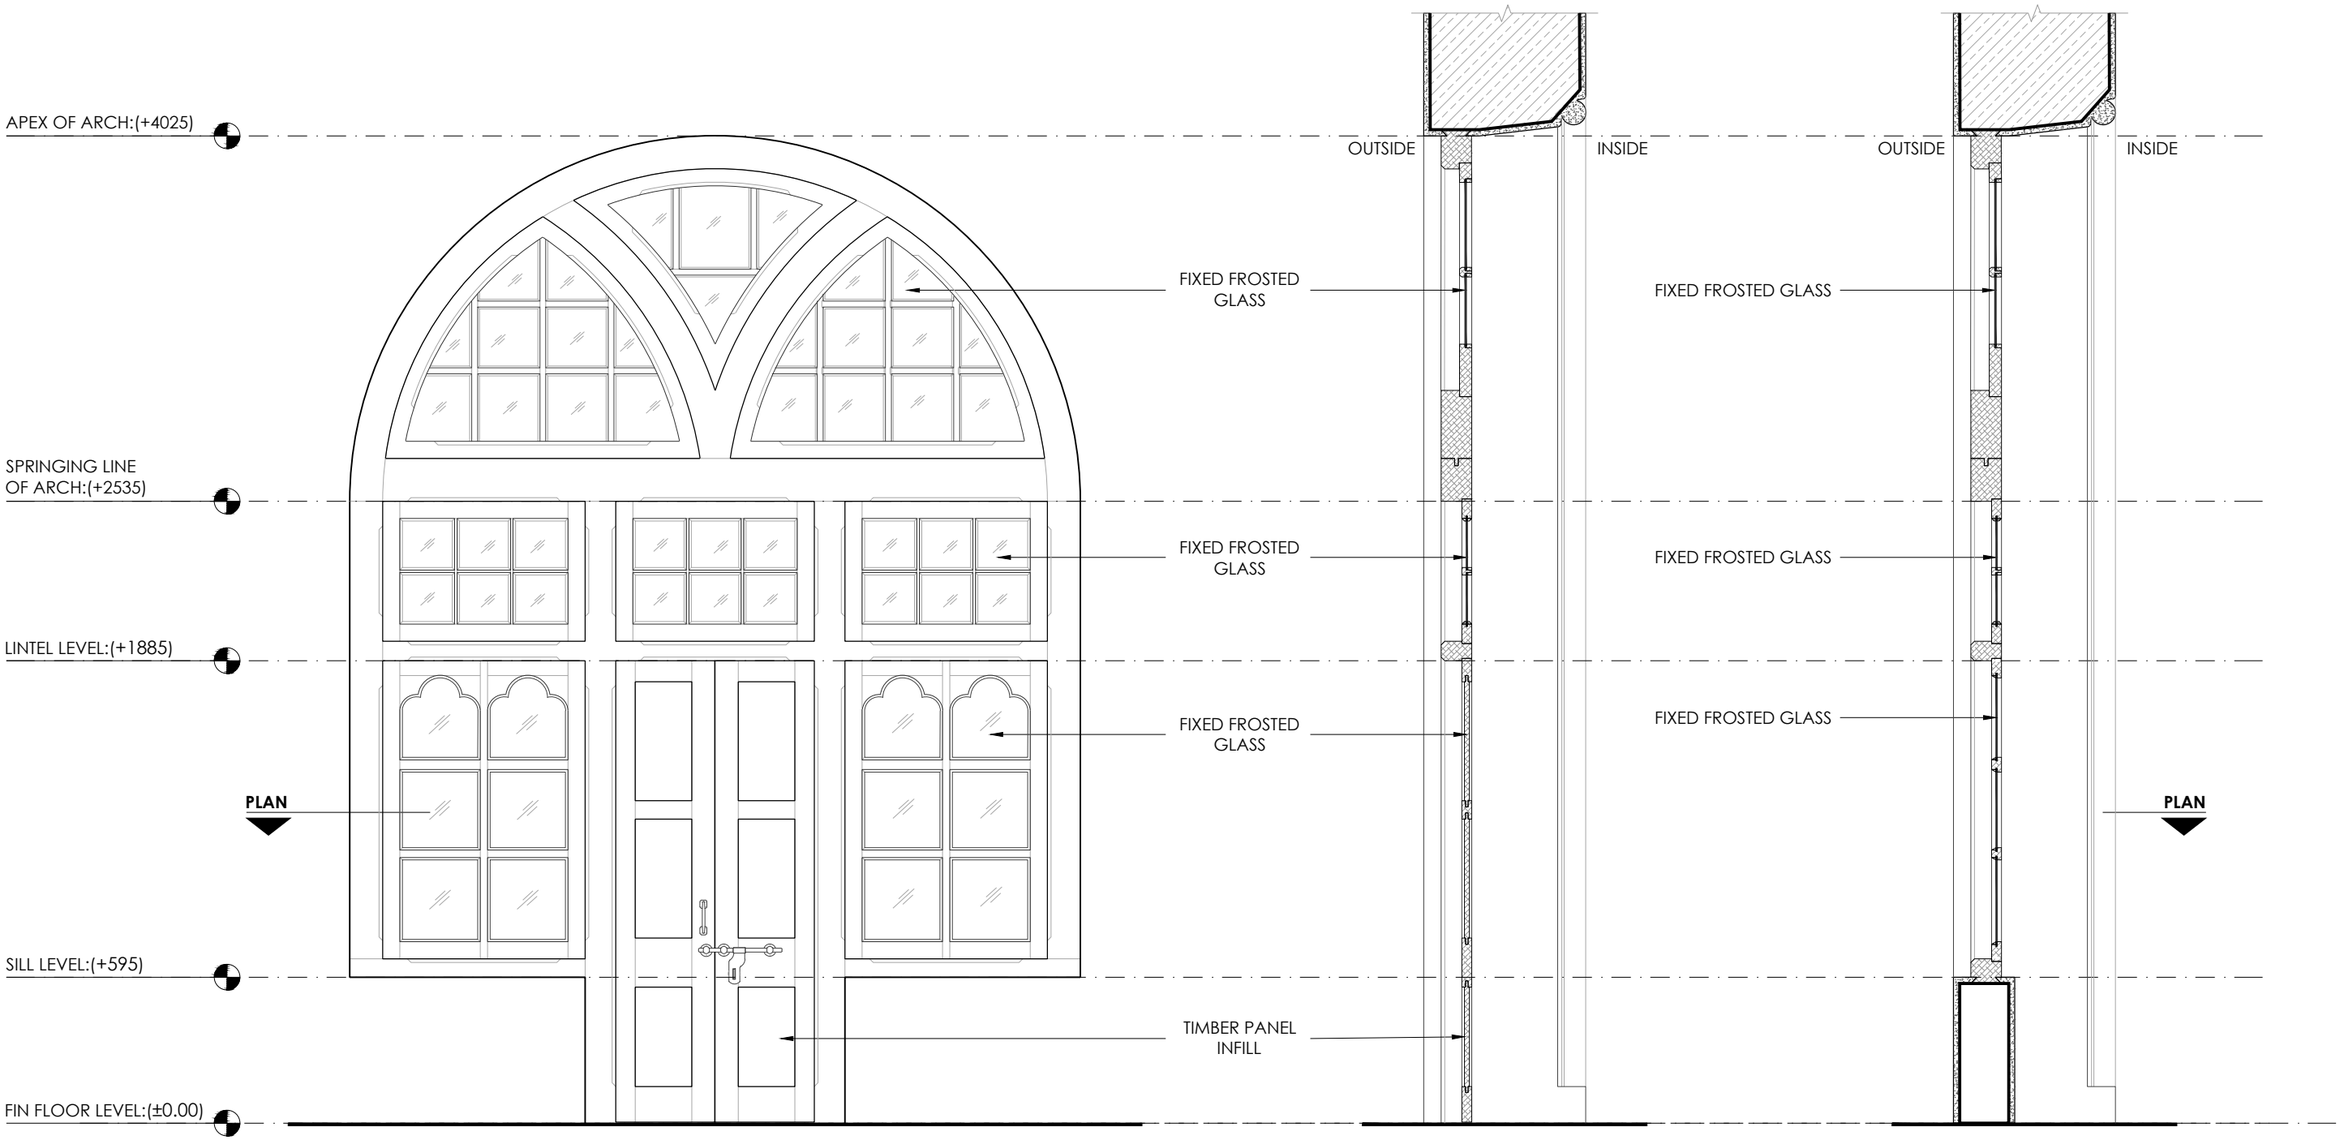

ELEVATION SCALE - 1:25

SECTION **A** SCALE - 1:25


SECTION **B** SCALE - 1:25

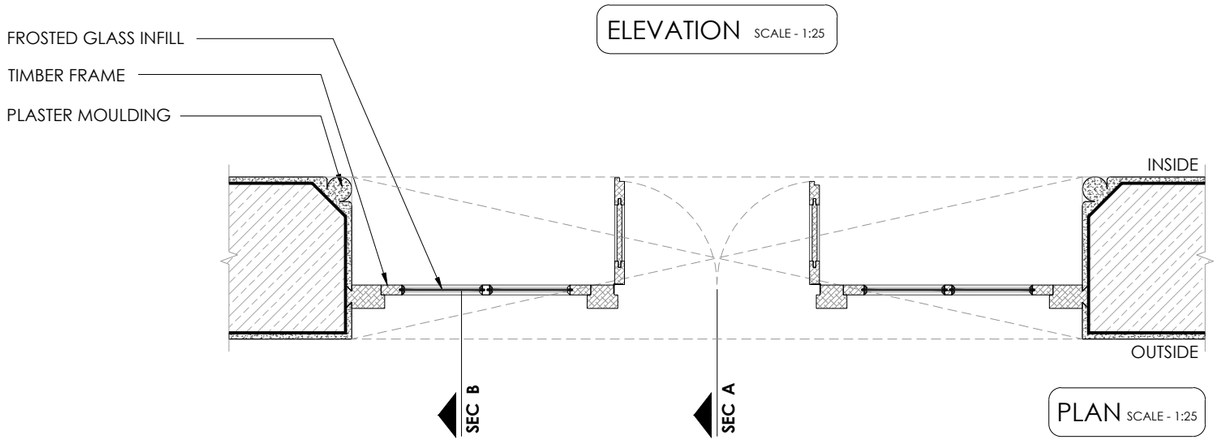

PLAN SCALE - 1:25

TYPE - D12
SIZE - 2980 X 4025 MM
NOS. - 1
MATERIAL - TIMBER


CORE SITE	DRAWING					SCALE 1:25		PROJECT
ARCHITECTURAL DOCUMENTATION OF AGA KHAN PALACE PUNE, MAHARASHTRA.	SHEET. TITLE : DRG. NO. : DATE :	DOOR DETAILS GHSM/AKP/PN/04/07 26-03-2022	DRAWN BY : DEALT BY :	AKSHATA KADAMBARI	BRICK WOOD RCC	-0.5 0 1 3	NIMESH PORWAL AND ASSOCIATES ARCHITECTS AND URBAN DESIGNERS npaprojects@gmail.com	GANDHI HERITAGE SITES MISSION SABARMATI ASHRAM PRESERVATION AND MEMORIAL TRUST

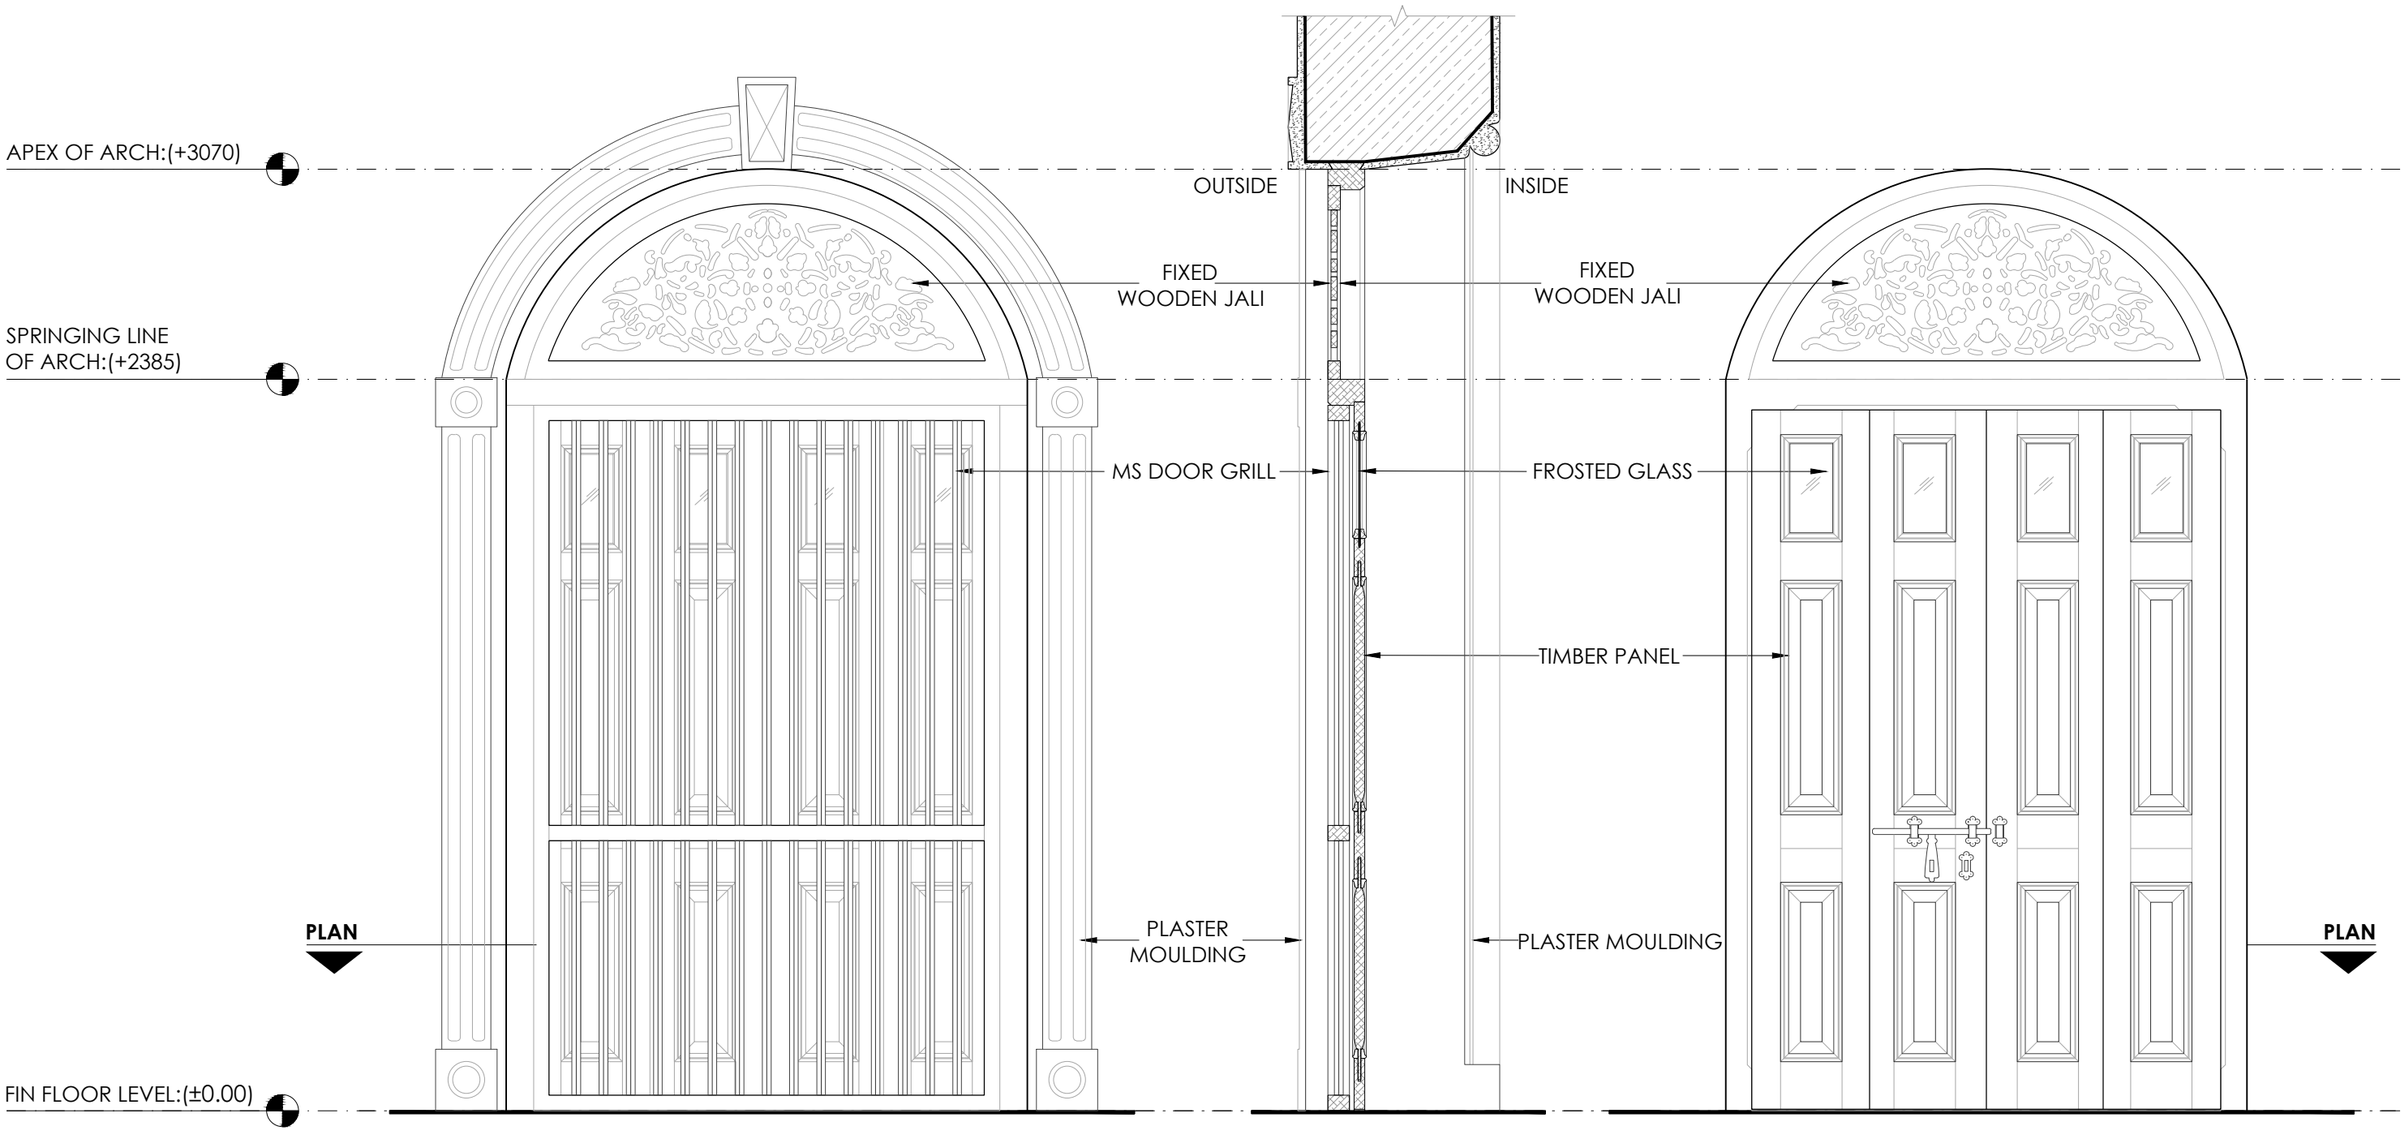

ELEVATION SCALE - 1:25

SECTION SCALE - 1:25

ELEVATION SCALE - 1:25

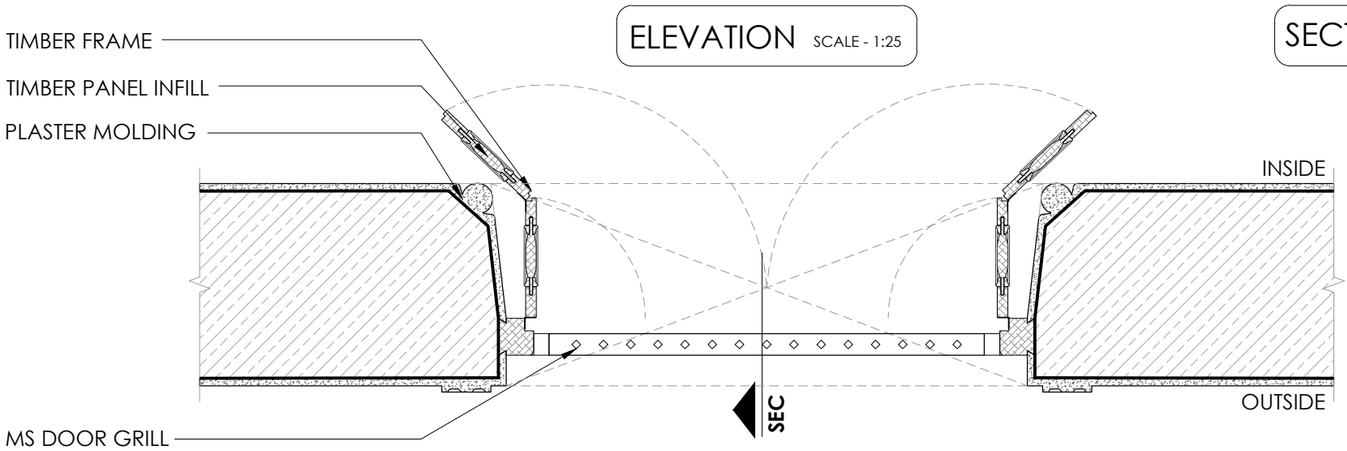


PLAN SCALE - 1:25

TYPE - D13
SIZE - 1700 X 3070 MM
NOS. - 1
MATERIAL - TIMBER


CORE SITE	DRAWING					SCALE 1:20		PROJECT
ARCHITECTURAL DOCUMENTATION OF AGA KHAN PALACE PUNE, MAHARASHTRA.	SHEET. TITLE : DRG. NO. : DATE :	DOOR DETAILS GHSM/AKP/PN/04/08 26-03-2022	DRAWN BY : DEALT BY :	AKSHATA BHADALE KADAMBARI AUTE	BRICK WOOD RCC	-0.5 0 1 3	NIMESH PORWAL AND ASSOCIATES ARCHITECTS AND URBAN DESIGNERS npaprojects@gmail.com	GANDHI HERITAGE SITES MISSION SABARMATI ASHRAM PRESERVATION AND MEMORIAL TRUST

TYPE - D14 A
SIZE - 1000 X 2150 MM
NOS. - -
MATERIAL - TIMBER

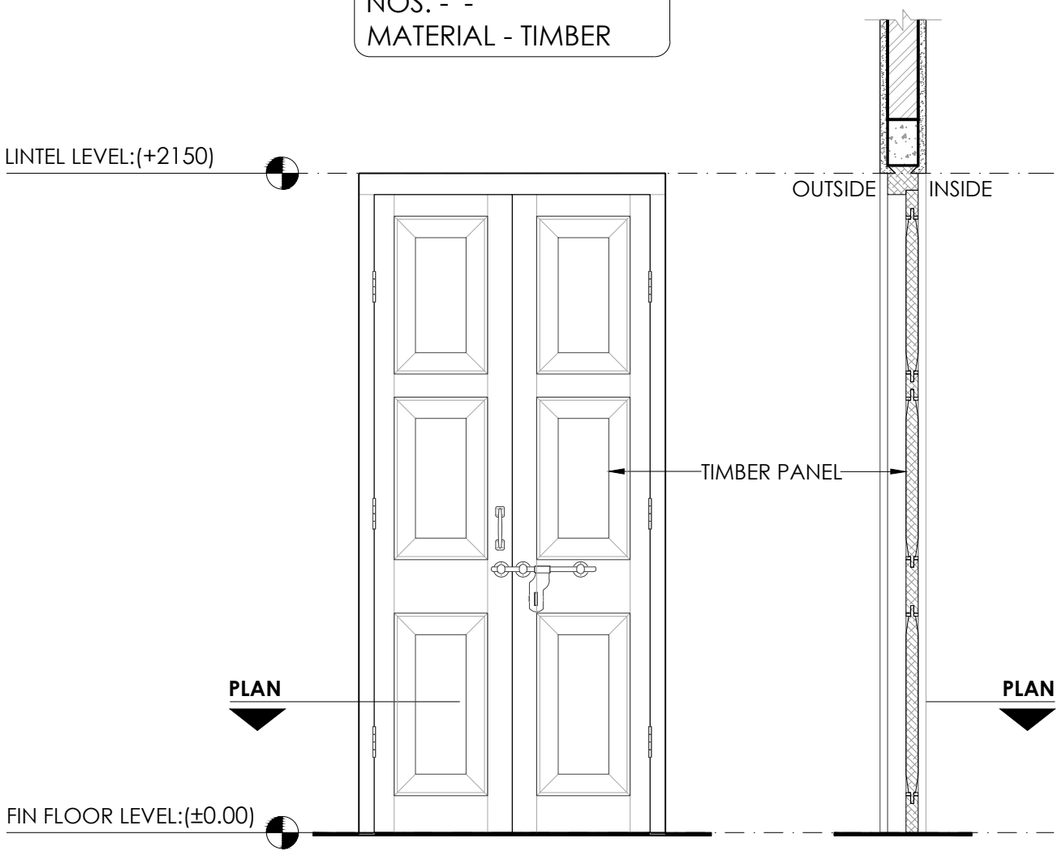


ELEVATION SCALE - 1:25

SECTION SCALE - 1:25

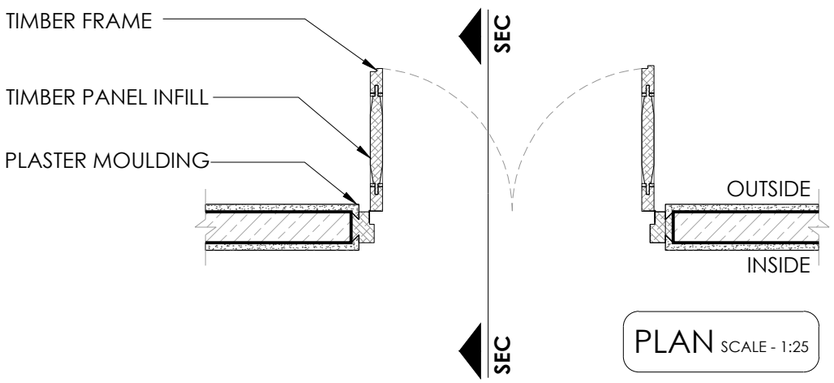


PLAN SCALE - 1:25

TYPE - D14 B
SIZE - 880 X 2130 MM
NOS. - 1
MATERIAL - TIMBER

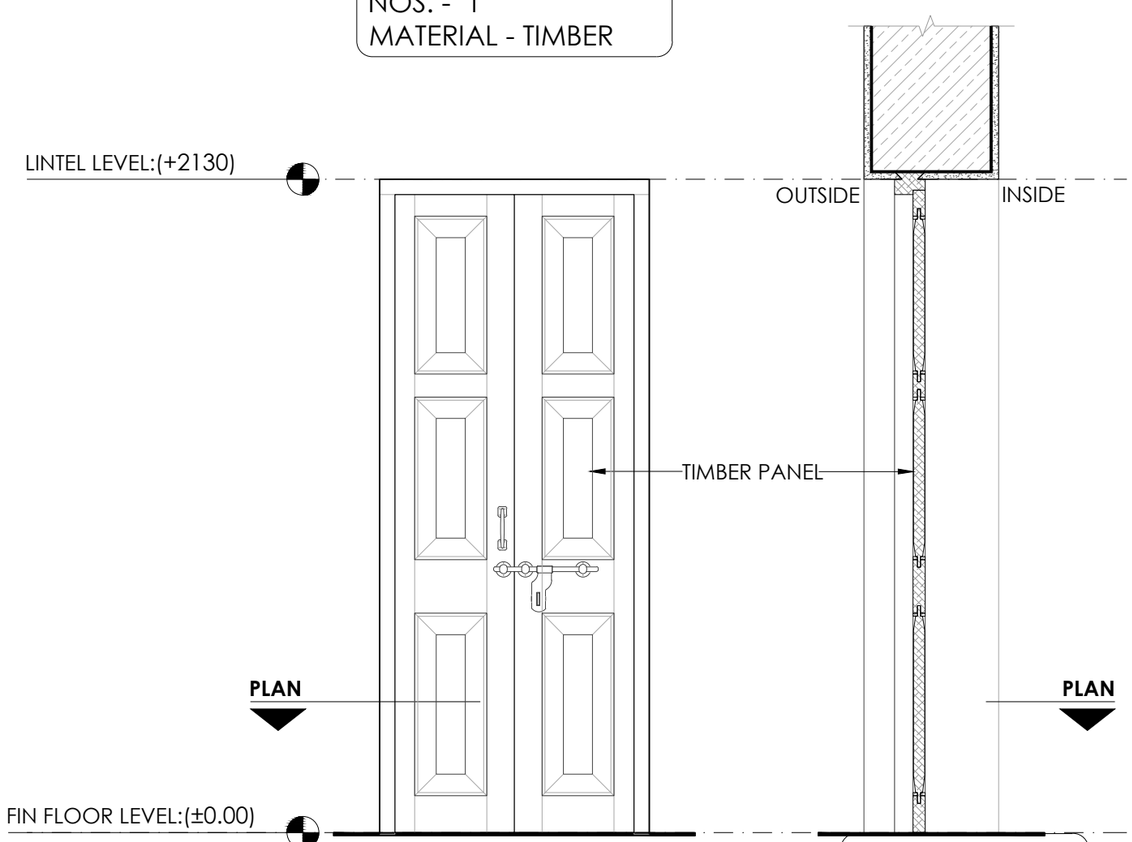


ELEVATION SCALE - 1:25

SECTION SCALE - 1:25

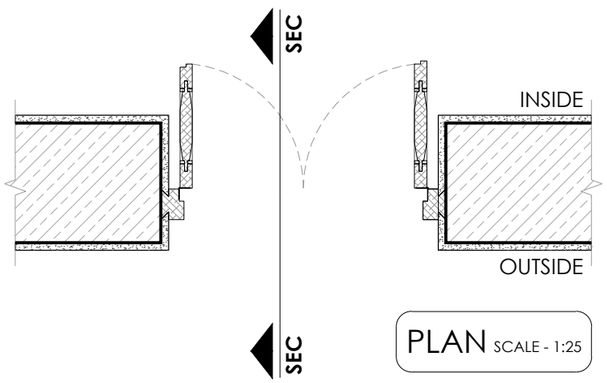


PLAN SCALE - 1:25

CORE SITE	DRAWING					SCALE 1:20		PROJECT
ARCHITECTURAL DOCUMENTATION OF AGA KHAN PALACE PUNE, MAHARASHTRA.	SHEET. TITLE : DRG. NO. : DATE :	DOOR DETAILS GHSM/AKP/PN/04/09 26-03-2022	DRAWN BY : DEALT BY :	AKSHATA BHADALE KADAMBARI AUTE	BRICK WOOD RCC	-0.5 0 1 3	NIMESH PORWAL AND ASSOCIATES ARCHITECTS AND URBAN DESIGNERS npaprojects@gmail.com	GANDHI HERITAGE SITES MISSION SABARMATI ASHRAM PRESERVATION AND MEMORIAL TRUST

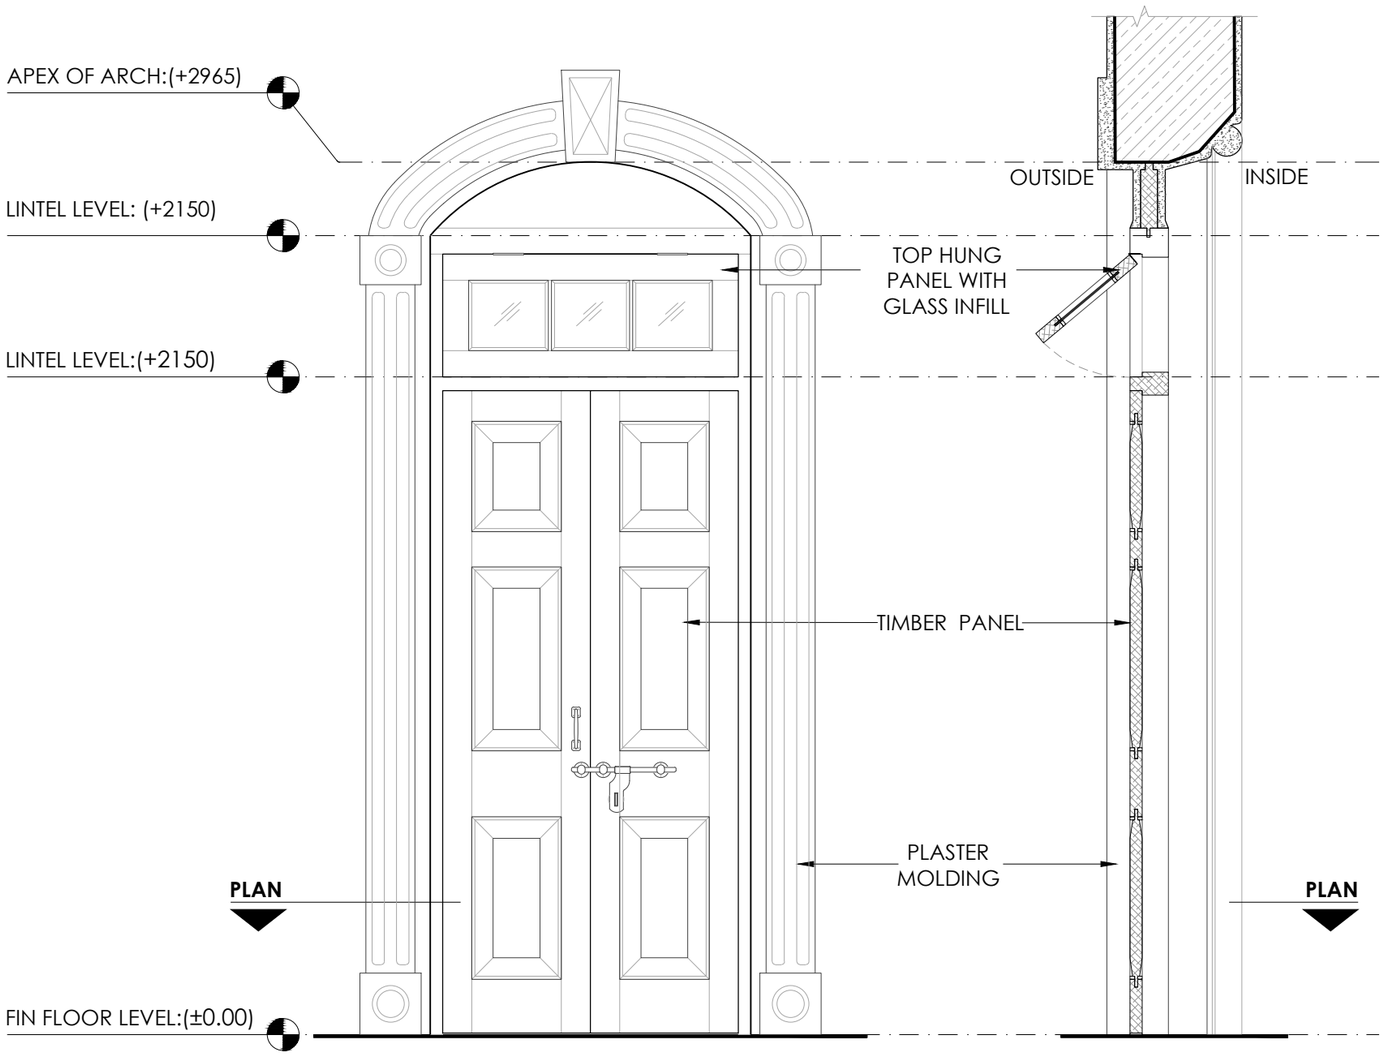

ELEVATION SCALE - 1:25


SECTION SCALE - 1:25

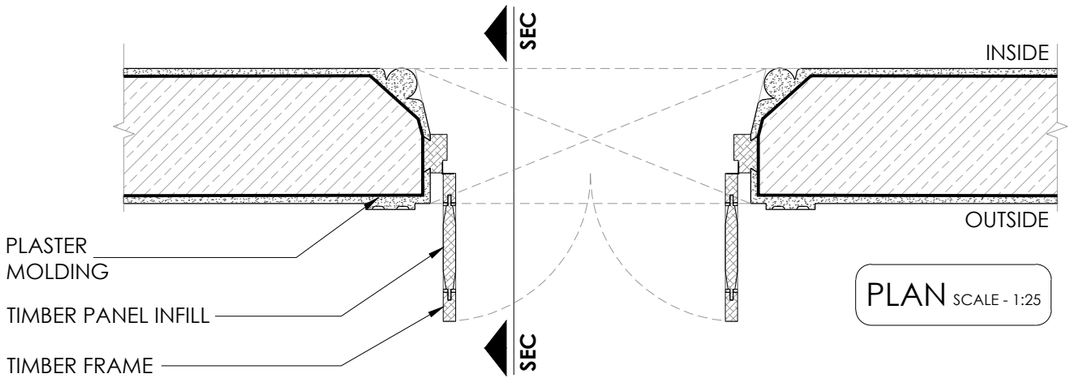

PLAN SCALE - 1:25


TYPE - D15
SIZE - 1045 X 2600 MM
NOS. - 1
MATERIAL - TIMBER

TYPE - D17
SIZE - 700 x 1920mm
NOS. - -
MATERIAL - TIMBER

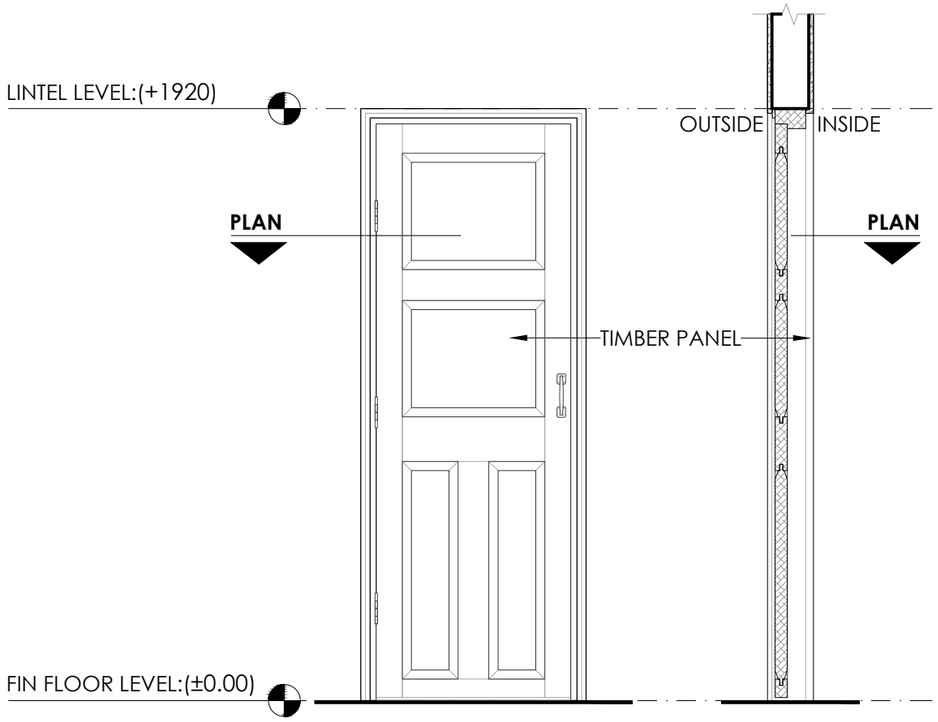

ELEVATION SCALE - 1:25


SECTION SCALE - 1:25

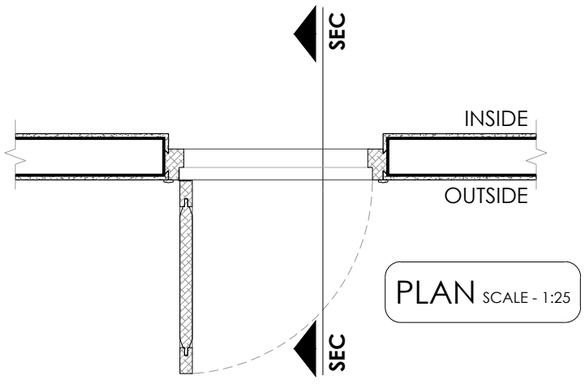

PLAN SCALE - 1:25


CORE SITE	DRAWING					SCALE		PROJECT
ARCHITECTURAL DOCUMENTATION OF AGA KHAN PALACE PUNE, MAHARASHTRA.	SHEET. TITLE : DRG. NO. : DATE :	DOOR DETAILS GHSM/AKP/PN/04/10 26-03-2022	DRAWN BY : DEALT BY :	AKSHATA BHADALE KADAMBARI AUTE	BRICK WOOD RCC	1:20 -0.5 0 1 3	NIMESH PORWAL AND ASSOCIATES ARCHITECTS AND URBAN DESIGNERS npaprojects@gmail.com	GANDHI HERITAGE SITES MISSION SABARMATI ASHRAM PRESERVATION AND MEMORIAL TRUST

TYPE - D16 A
SIZE - 1190 X 2095 MM
NOS. - -
MATERIAL - TIMBER

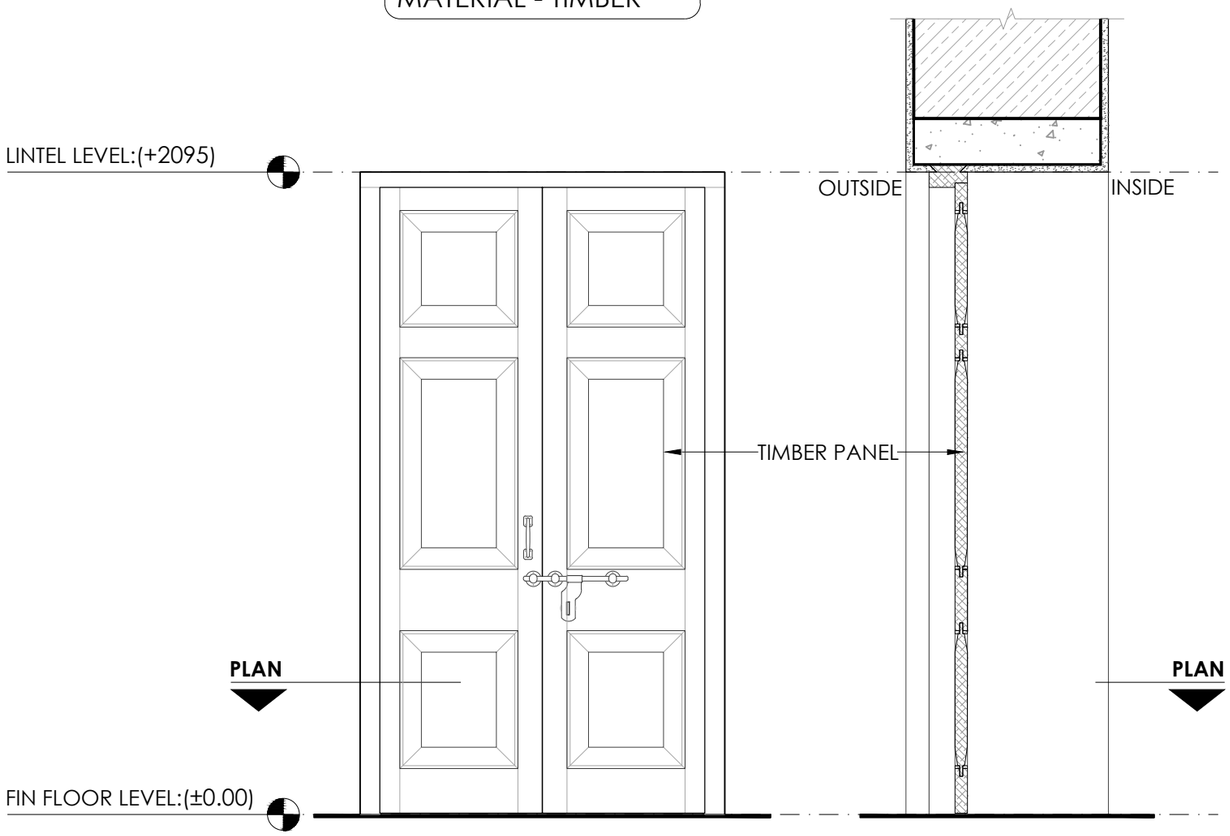


ELEVATION SCALE - 1:25

SECTION SCALE - 1:25

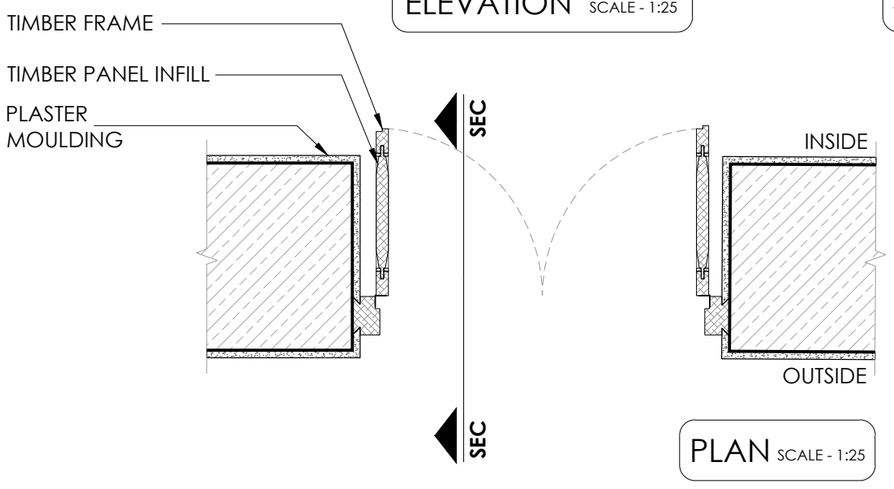


PLAN SCALE - 1:25

TYPE - D16 B
SIZE - 1080 X 2095 MM
NOS. - -
MATERIAL - TIMBER

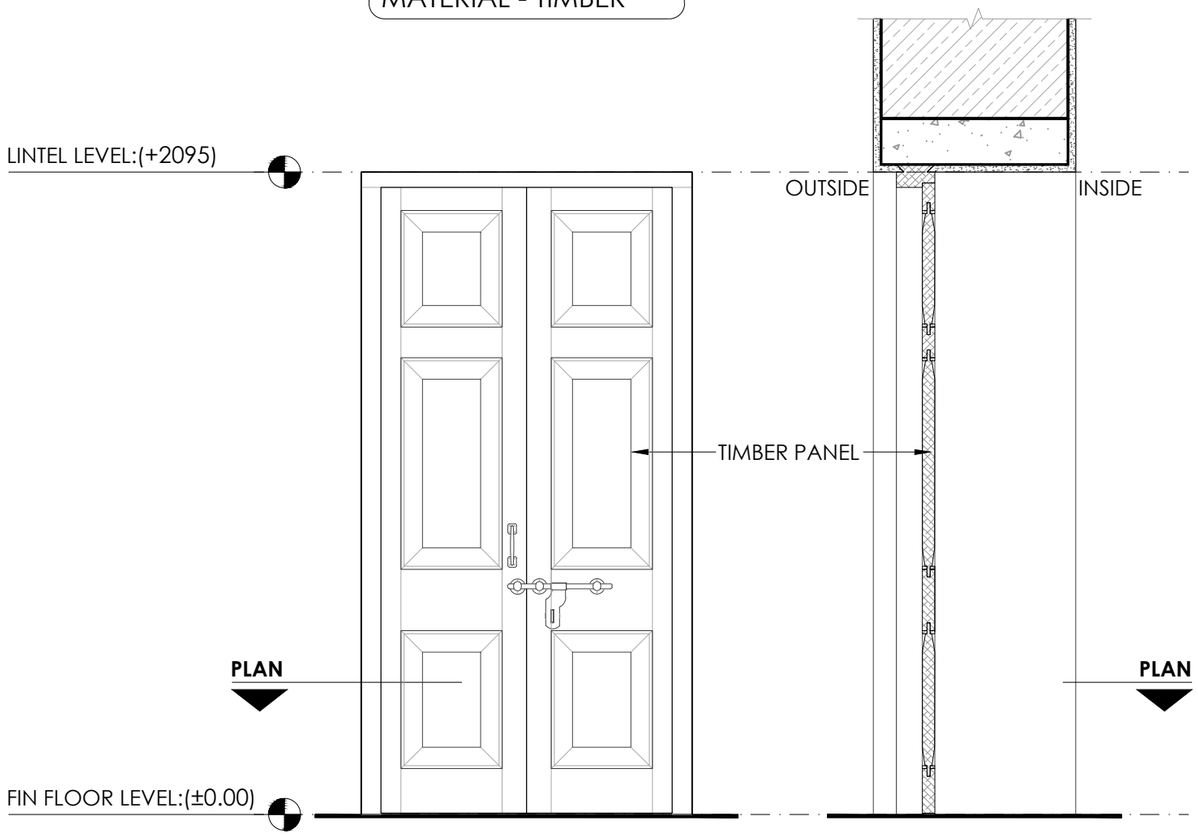

ELEVATION SCALE - 1:25


SECTION SCALE - 1:25

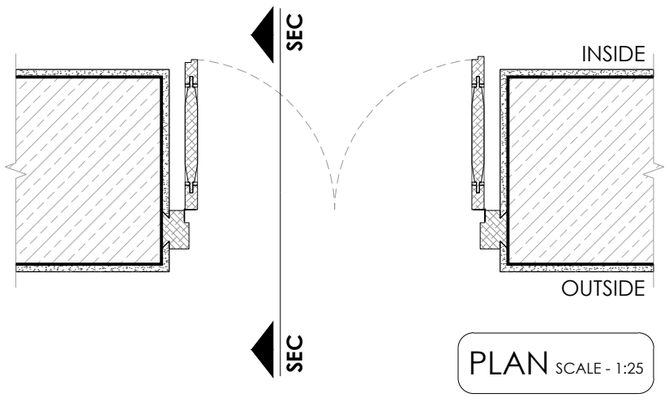

PLAN SCALE - 1:25


CORE SITE	DRAWING					SCALE 1:20		PROJECT
ARCHITECTURAL DOCUMENTATION OF AGA KHAN PALACE PUNE, MAHARASHTRA.	SHEET. TITLE : DRG. NO. : DATE :	DOOR DETAILS GHSM/AKP/PN/04/11 26-03-2022	DRAWN BY : DEALT BY :	AKSHATA BHADALE KADAMBARI AUTE	BRICK WOOD RCC	-0.5 0 1 3	NIMESH PORWAL AND ASSOCIATES ARCHITECTS AND URBAN DESIGNERS npaprojects@gmail.com	GANDHI HERITAGE SITES MISSION SABARMATI ASHRAM PRESERVATION AND MEMORIAL TRUST

TYPE - V1
SIZE - 1300 X 955 MM
NOS. - -
MATERIAL - TIMBER

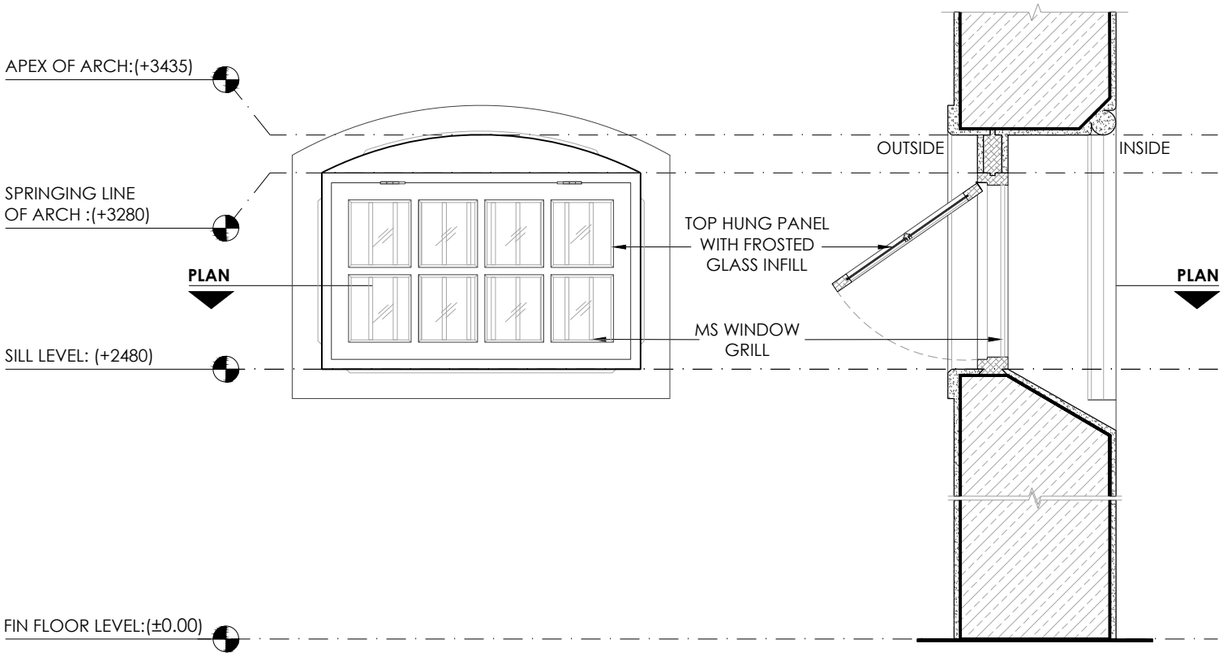


ELEVATION SCALE - 1:25

SECTION SCALE - 1:25

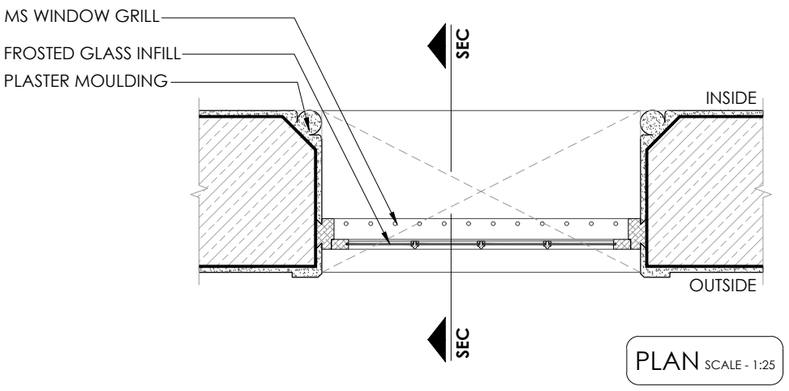


PLAN SCALE - 1:25

TYPE - V2
SIZE - 1020 X 800 MM
NOS. - -
MATERIAL - TIMBER

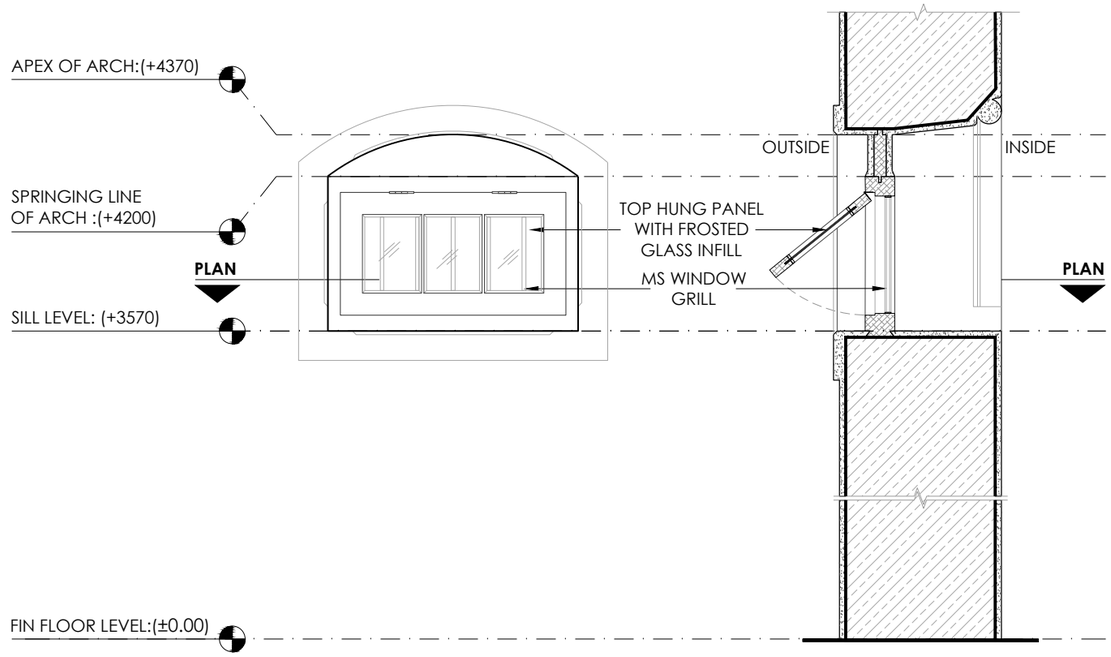

ELEVATION SCALE - 1:25


SECTION SCALE - 1:25

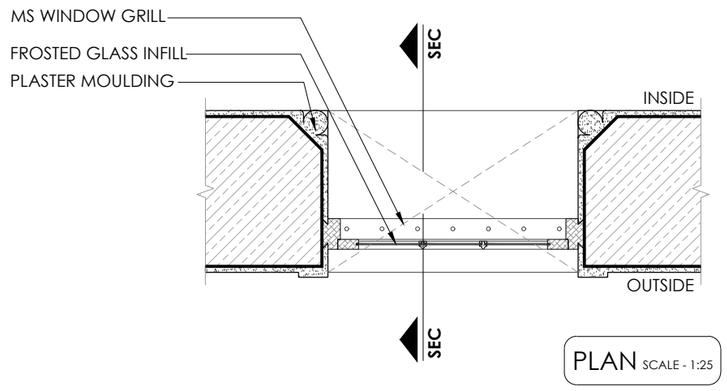

PLAN SCALE - 1:25


CORE SITE	DRAWING					SCALE 1:25		PROJECT
ARCHITECTURAL DOCUMENTATION OF AGA KHAN PALACE PUNE, MAHARASHTRA.	SHEET. TITLE : DRG. NO. : DATE :	WINDOW DETAILS GHSM/AKP/PN/04/14 26-03-2022	DRAWN BY : DEALT BY :	AKSHATA BHADALE KADAMBARI AUTE	BRICK WOOD RCC	-0.5 0 1 3	NIMESH PORWAL AND ASSOCIATES ARCHITECTS AND URBAN DESIGNERS npaprojects@gmail.com	GANDHI HERITAGE SITES MISSION SABARMATI ASHRAM PRESERVATION AND MEMORIAL TRUST

TYPE - V3
DIAMETER- 800 MM
NOS. - -
MATERIAL - TIMBER

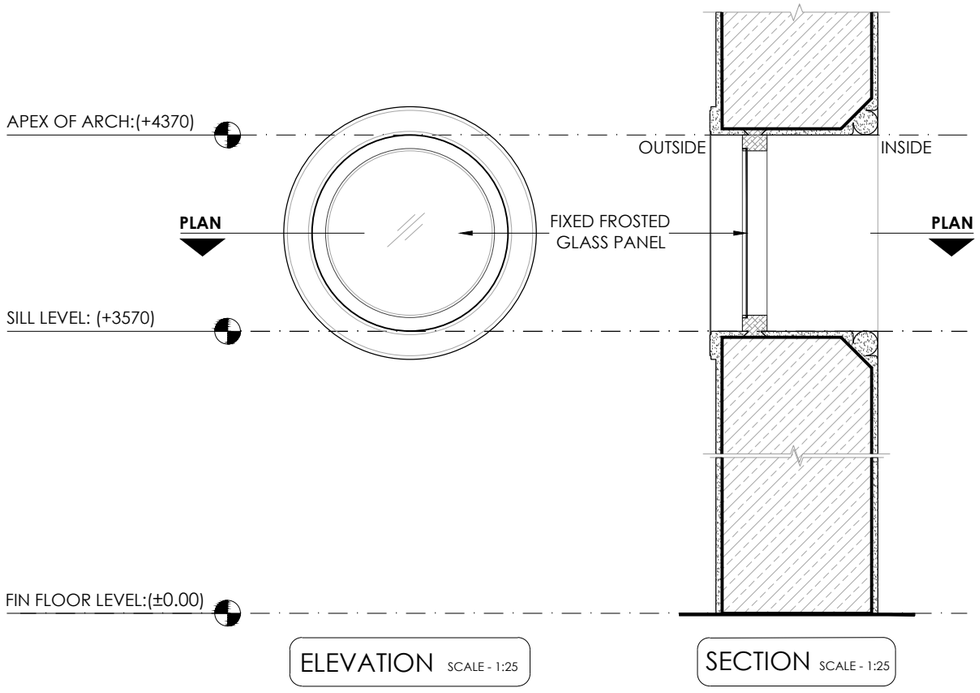


ELEVATION SCALE - 1:25

SECTION SCALE - 1:25

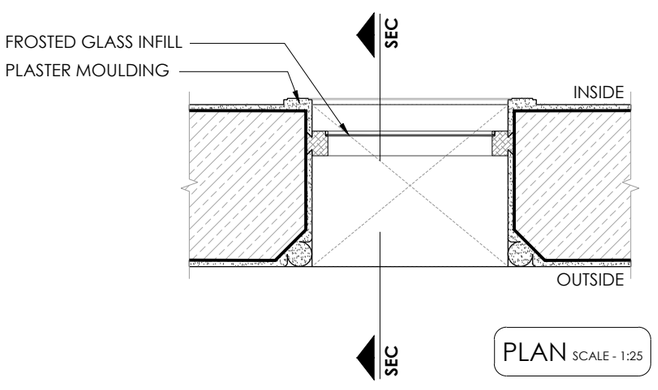


PLAN SCALE - 1:25

TYPE - V4
SIZE - 900 X 585 MM
NOS. - -
MATERIAL - TIMBER

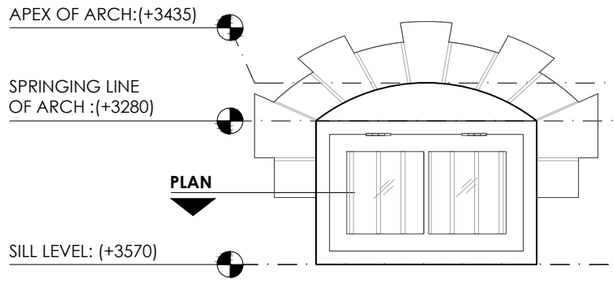


ELEVATION SCALE - 1:25

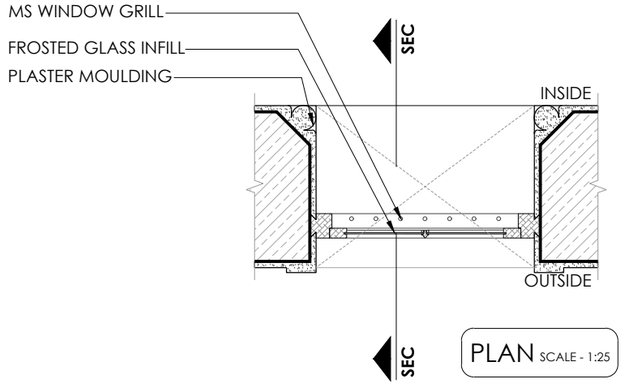


PLAN SCALE - 1:25

TYPE - V5
SIZE - 1320 x 585 MM
NOS. - -
MATERIAL - TIMBER

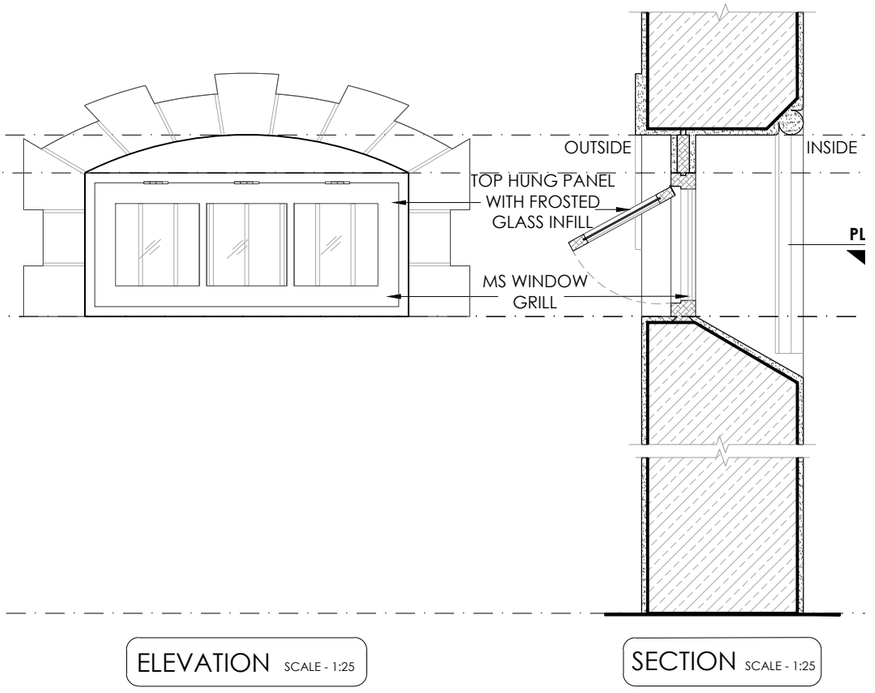

ELEVATION SCALE - 1:25


SECTION SCALE - 1:25

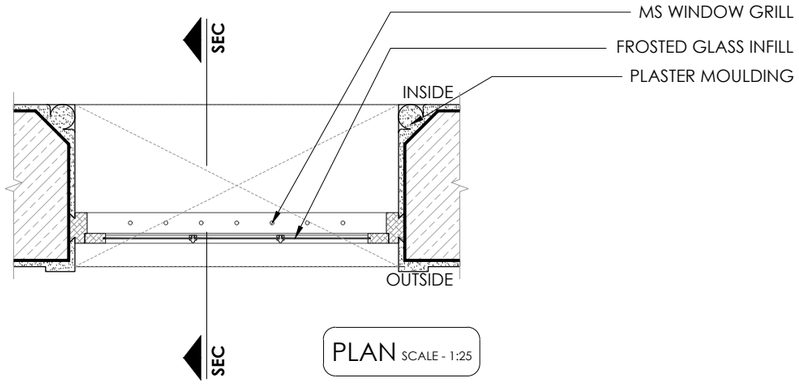

PLAN SCALE - 1:25

CORE SITE	DRAWING					SCALE 1:25		PROJECT
ARCHITECTURAL DOCUMENTATION OF AGA KHAN PALACE PUNE, MAHARASHTRA.	SHEET. TITLE : DRG. NO. : DATE :	WINDOW DETAILS GHSM/AKP/PN/04/15 26-03-2022	DRAWN BY : DEALT BY :	AKSHATA BHADALE KADAMBARI AUTE	BRICK WOOD RCC	-0.5 0 1 3	NIMESH PORWAL AND ASSOCIATES ARCHITECTS AND URBAN DESIGNERS npaprojects@gmail.com	GANDHI HERITAGE SITES MISSION SABARMATI ASHRAM PRESERVATION AND MEMORIAL TRUST


TYPE - W1
SIZE - 1370 X 3070 MM
NOS. - 10
MATERIAL - TIMBER

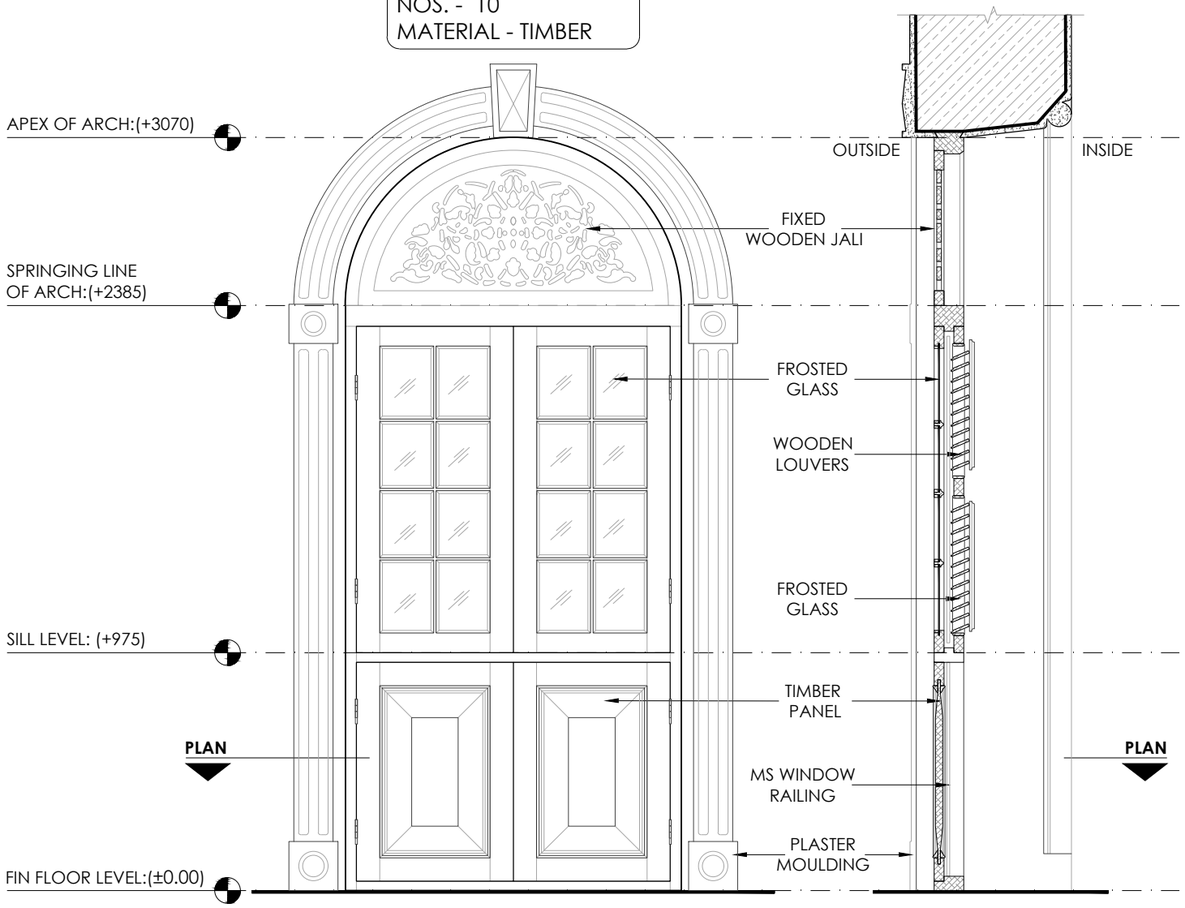


ELEVATION SCALE - 1:25

SECTION SCALE - 1:25


TYPE - W2
SIZE - 1020 X 3070 MM
NOS. - 20
MATERIAL - TIMBER

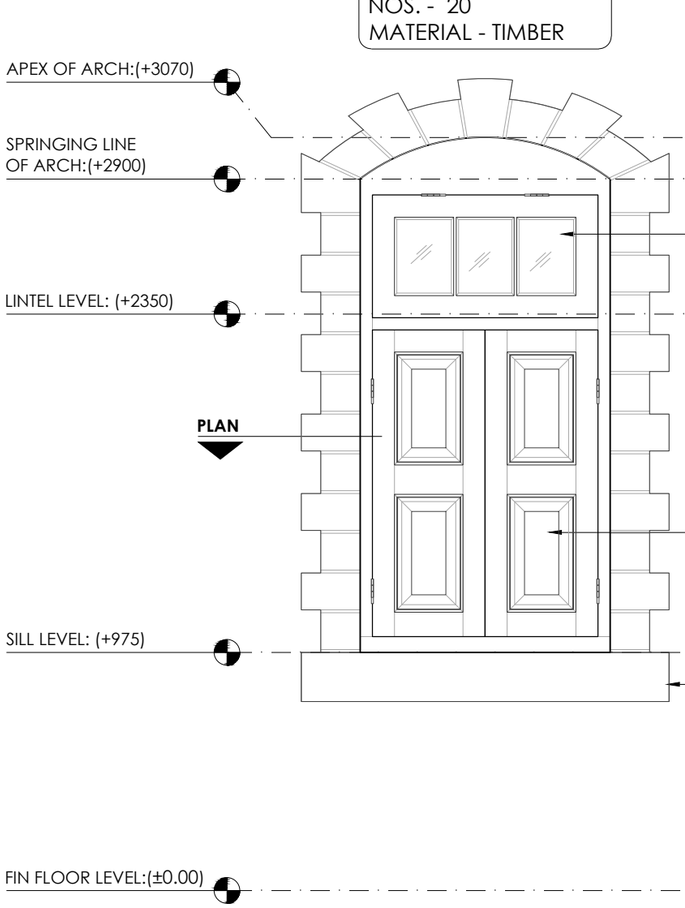


ELEVATION SCALE - 1:25

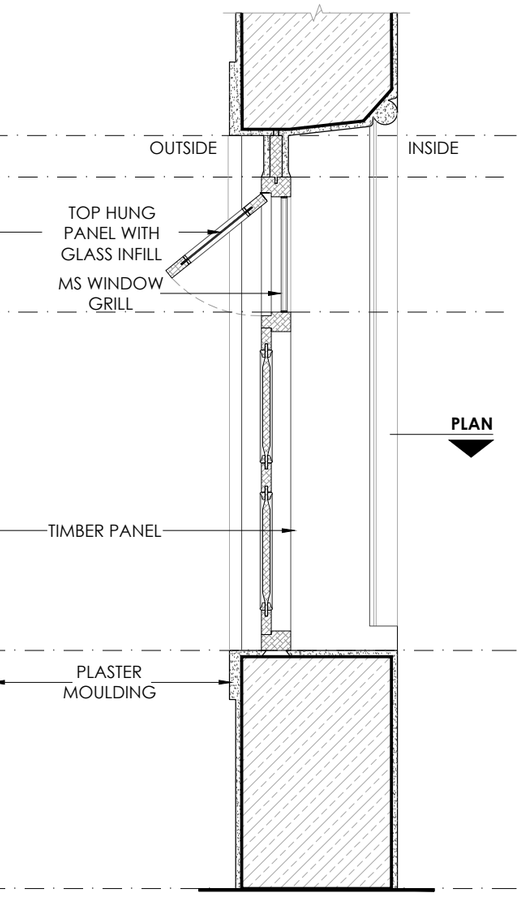

SECTION SCALE - 1:25

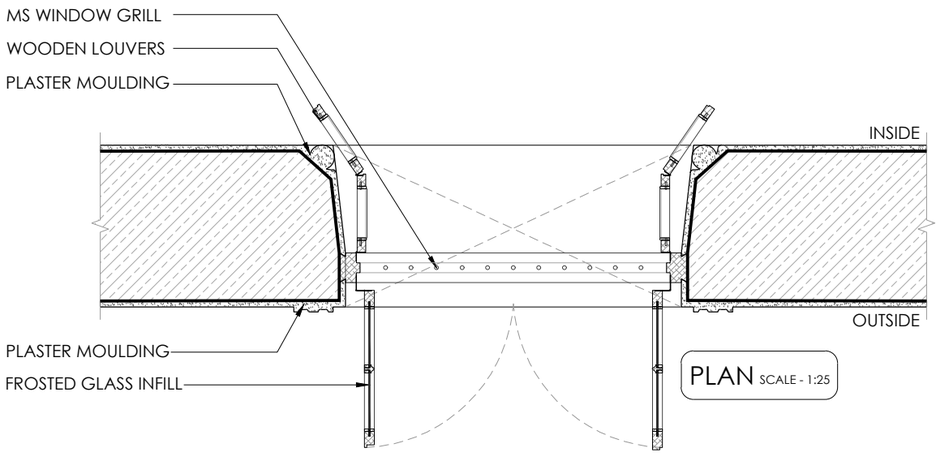


PLAN SCALE - 1:25

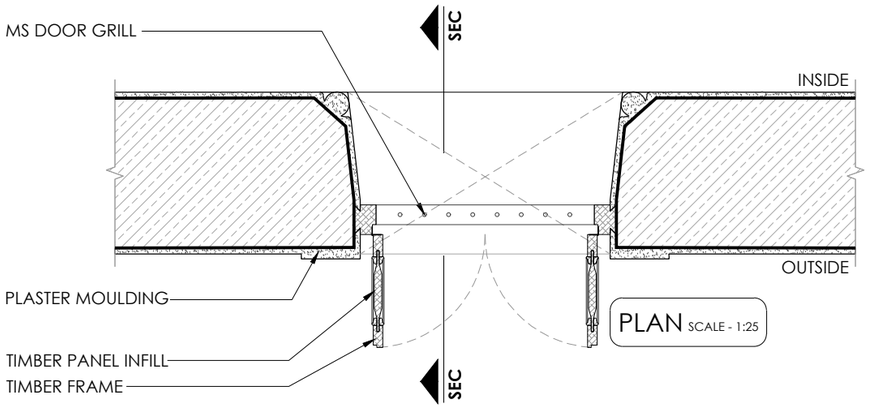

PLAN SCALE - 1:25


CORE SITE	DRAWING					SCALE 1:25		PROJECT
ARCHITECTURAL DOCUMENTATION OF AGA KHAN PALACE PUNE, MAHARASHTRA.	SHEET. TITLE : DRG. NO. : DATE :	WINDOW DETAILS GHSM/AKP/PN/04/12 26-03-2022	DRAWN BY : DEALT BY :	AKSHATA BHADALE KADAMBARI AUTE	BRICK WOOD RCC	-0.5 0 1 3	NIMESH PORWAL AND ASSOCIATES ARCHITECTS AND URBAN DESIGNERS npaprojects@gmail.com	GANDHI HERITAGE SITES MISSION SABARMATI ASHRAM PRESERVATION AND MEMORIAL TRUST

TYPE - W3
SIZE - 1370 X 1400 MM
NOS. - -
MATERIAL - TIMBER

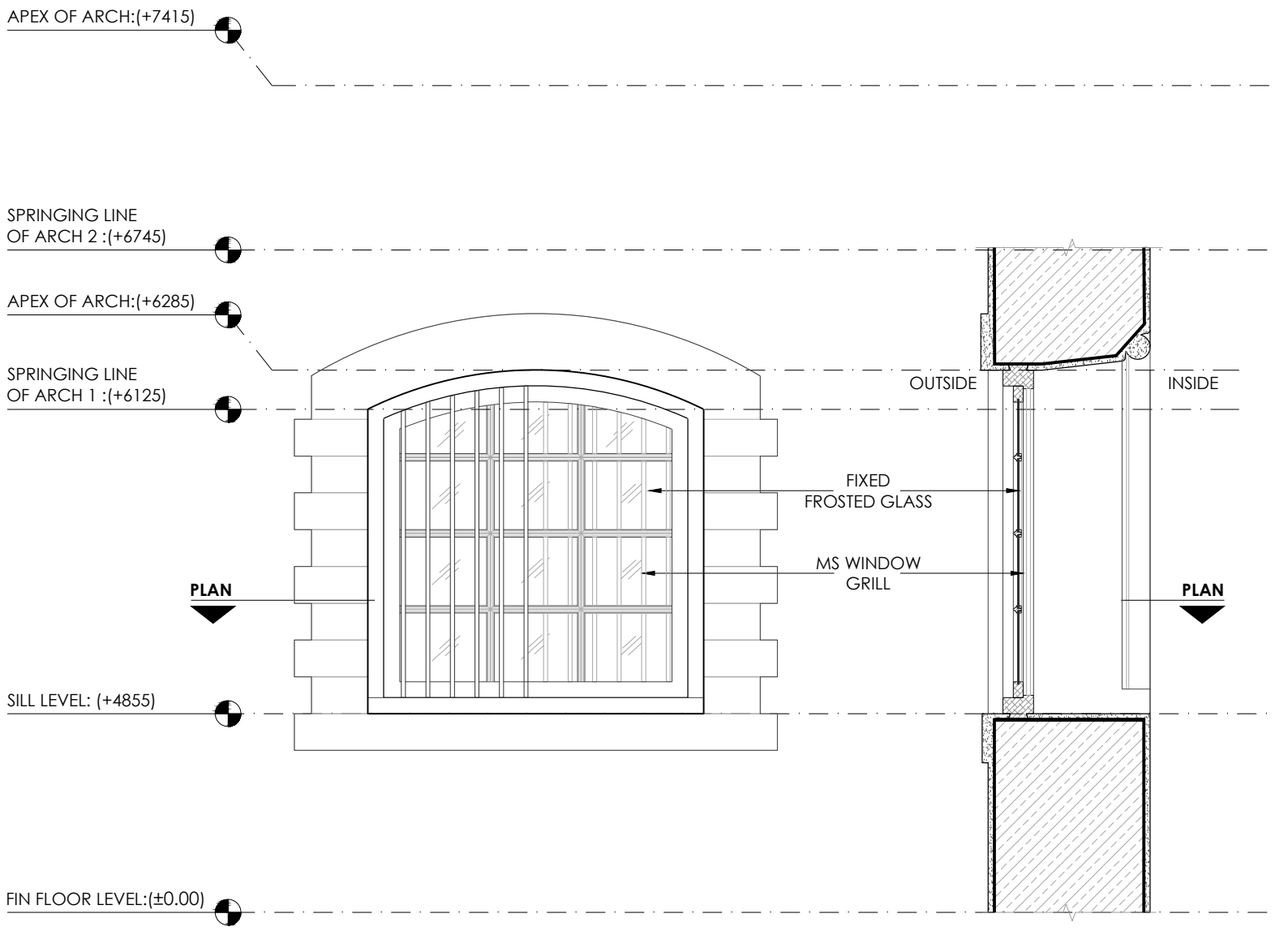


ELEVATION SCALE - 1:25

SECTION SCALE - 1:25

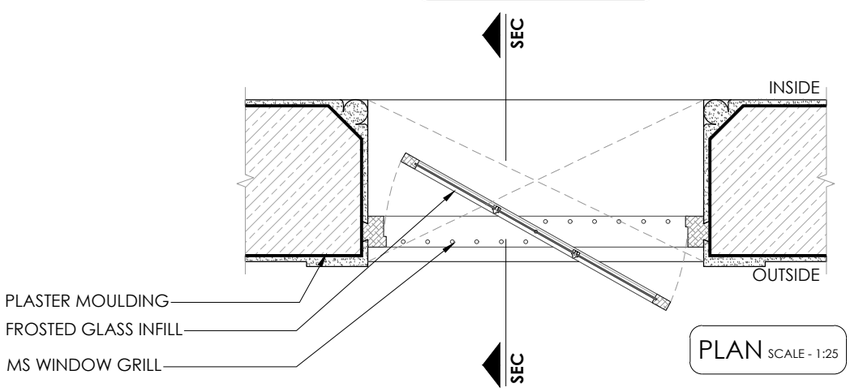


PLAN SCALE - 1:25

TYPE - W4
SIZE - 1370 X 2560 MM
NOS. - -
MATERIAL - TIMBER

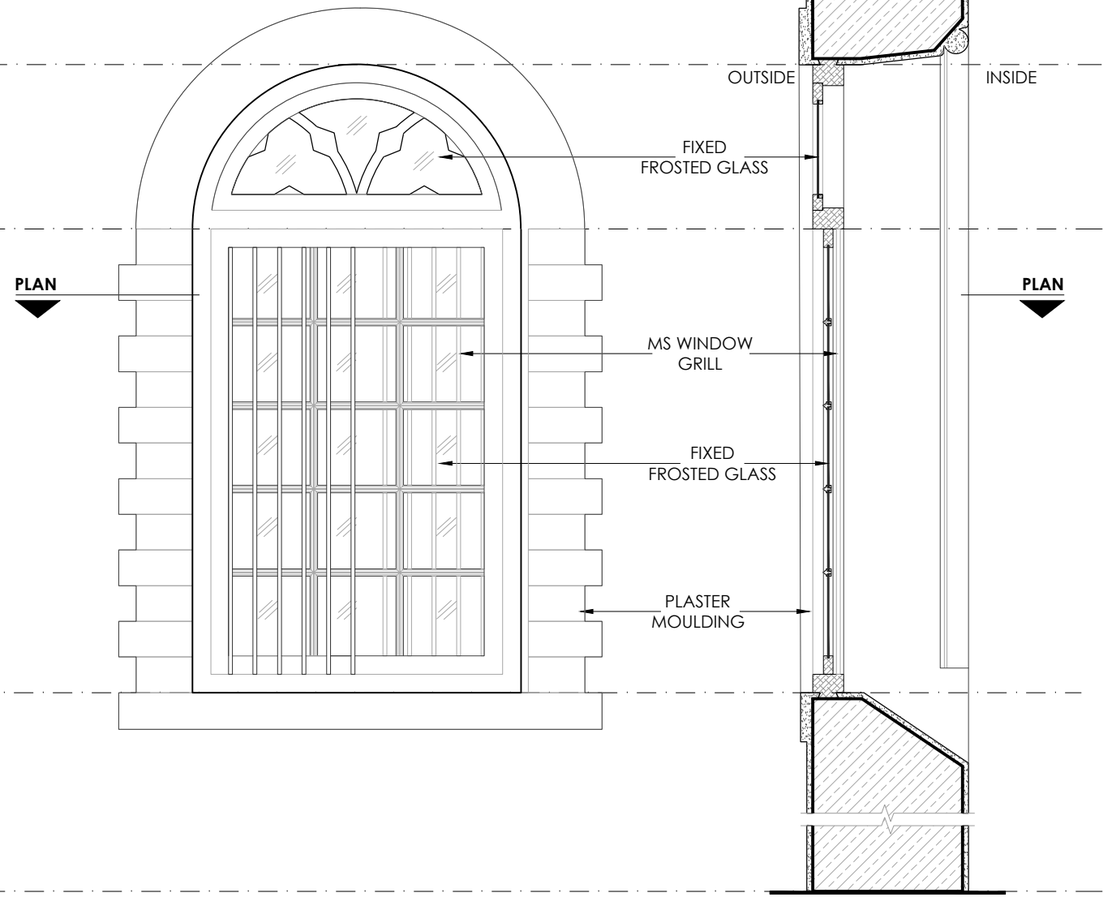

ELEVATION SCALE - 1:25

SECTION SCALE - 1:25

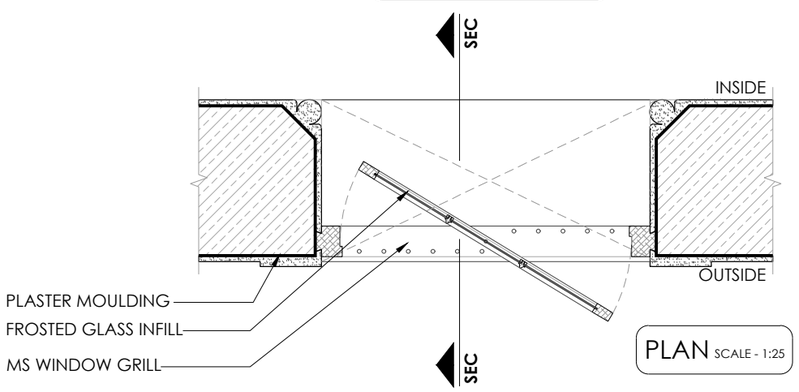


PLAN SCALE - 1:25

CORE SITE	DRAWING					SCALE		PROJECT
ARCHITECTURAL DOCUMENTATION OF AGA KHAN PALACE PUNE, MAHARASHTRA.	SHEET. TITLE : DRG. NO. : DATE :	WINDOW DETAILS GHSM/AKP/PN/04/13 26-03-2022	DRAWN BY : DEALT BY :	AKSHATA BHADALE KADAMBARI AUTE	BRICK WOOD RCC	1:25	-0.5 0 1 3	GANDHI HERITAGE SITES MISSION SABARMATI ASHRAM PRESERVATION AND MEMORIAL TRUST


NIMESH PORWAL AND ASSOCIATES
ARCHITECTS AND URBAN DESIGNERS
npaprojects@gmail.com

TYPE - W5
SIZE - 1040 x 1350 MM
NOS. - -
MATERIAL - TIMBER

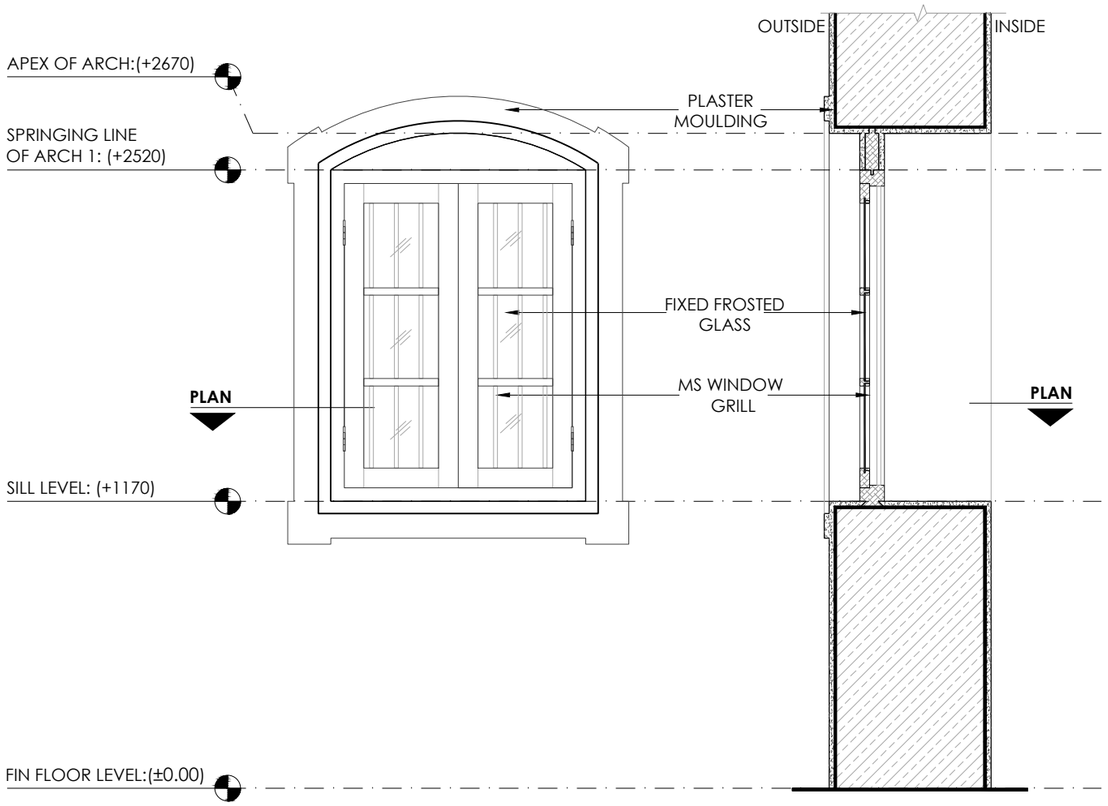


ELEVATION SCALE - 1:25

SECTION SCALE - 1:25

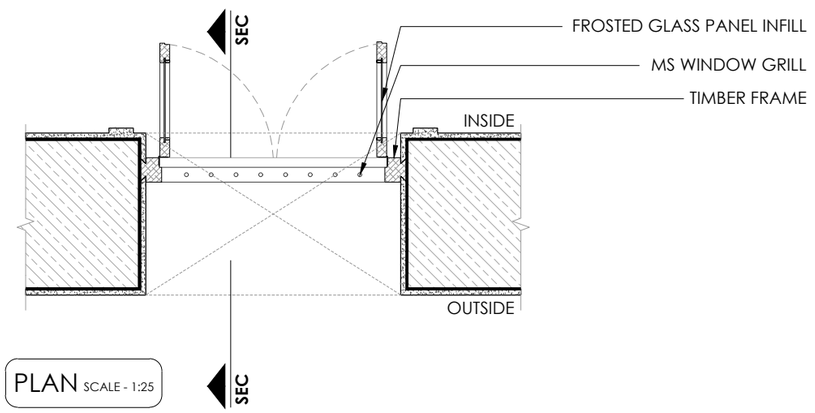


PLAN SCALE - 1:25

TYPE - W6
SIZE - 760 x 1350 MM
NOS. - 2
MATERIAL - TIMBER

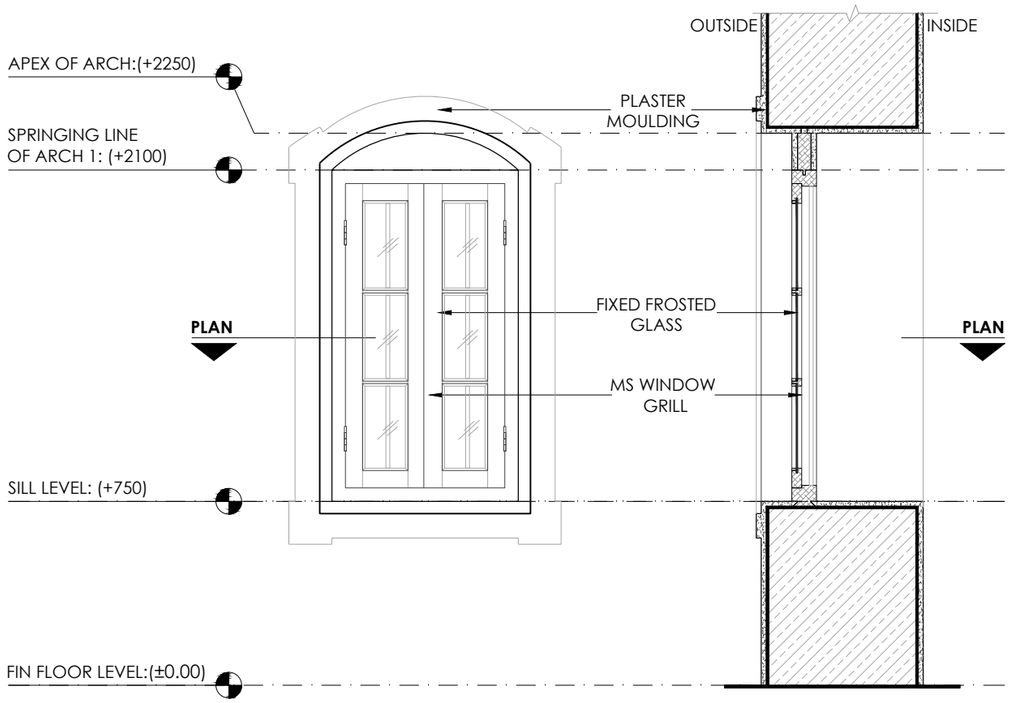

ELEVATION SCALE - 1:25


SECTION SCALE - 1:25

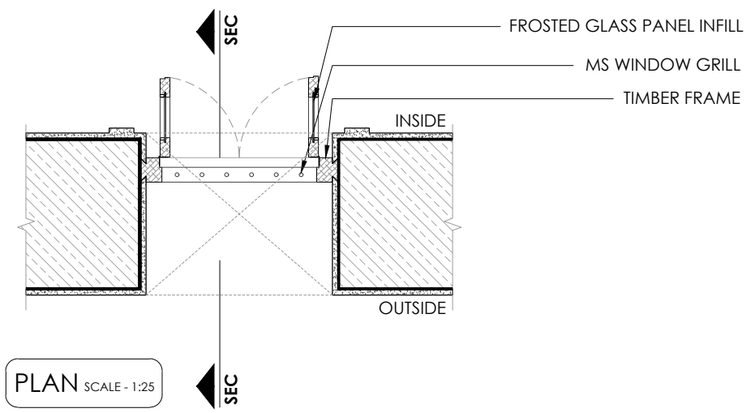

PLAN SCALE - 1:25


CORE SITE	DRAWING					SCALE 1:25		PROJECT
ARCHITECTURAL DOCUMENTATION OF AGA KHAN PALACE PUNE, MAHARASHTRA.	SHEET. TITLE : DRG. NO. : DATE :	WINDOW DETAILS GHSM/AKP/PN/04/16 26-03-2022	DRAWN BY : DEALT BY :	AKSHATA BHADALE KADAMBARI AUTE	BRICK WOOD RCC	-0.5 0 1 3	NIMESH PORWAL AND ASSOCIATES ARCHITECTS AND URBAN DESIGNERS npaprojects@gmail.com	GANDHI HERITAGE SITES MISSION SABARMATI ASHRAM PRESERVATION AND MEMORIAL TRUST

TYPE - W7
SIZE - 1020 x 1350 MM
NOS. - -
MATERIAL - TIMBER

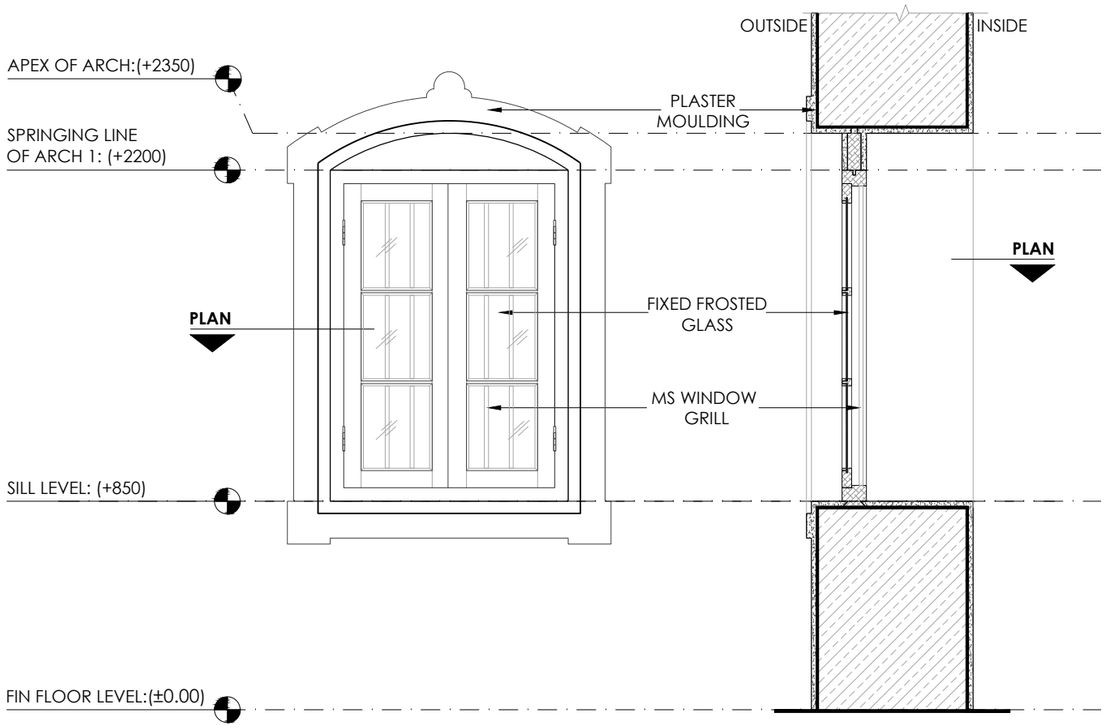

ELEVATION SCALE - 1:25

SECTION SCALE - 1:25

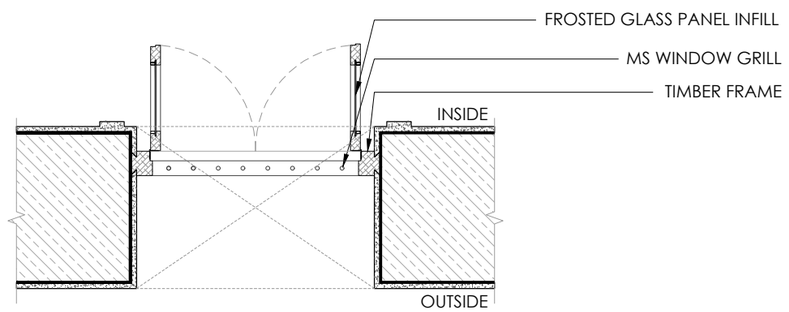


PLAN SCALE - 1:25

TYPE - W7
SIZE - 1020 x 1350 MM
NOS. - -
MATERIAL - TIMBER


CORE SITE	DRAWING					SCALE 1:25		PROJECT
ARCHITECTURAL DOCUMENTATION OF AGA KHAN PALACE PUNE, MAHARASHTRA.	SHEET. TITLE : DRG. NO. : DATE :	WINDOW DETAILS GHSM/AKP/PN/04/17 26-03-2022	DRAWN BY : DEALT BY :	AKSHATA BHADALE KADAMBARI AUTE	BRICK WOOD RCC	-0.5 0 1 3	NIMESH PORWAL AND ASSOCIATES ARCHITECTS AND URBAN DESIGNERS npaprojects@gmail.com	GANDHI HERITAGE SITES MISSION SABARMATI ASHRAM PRESERVATION AND MEMORIAL TRUST

TYPE - W8
SIZE - 1350 x 1880 MM
NOS. - 2
MATERIAL - TIMBER

TYPE - W9
SIZE - 1350 x 1880 MM
NOS. - 2
MATERIAL - TIMBER

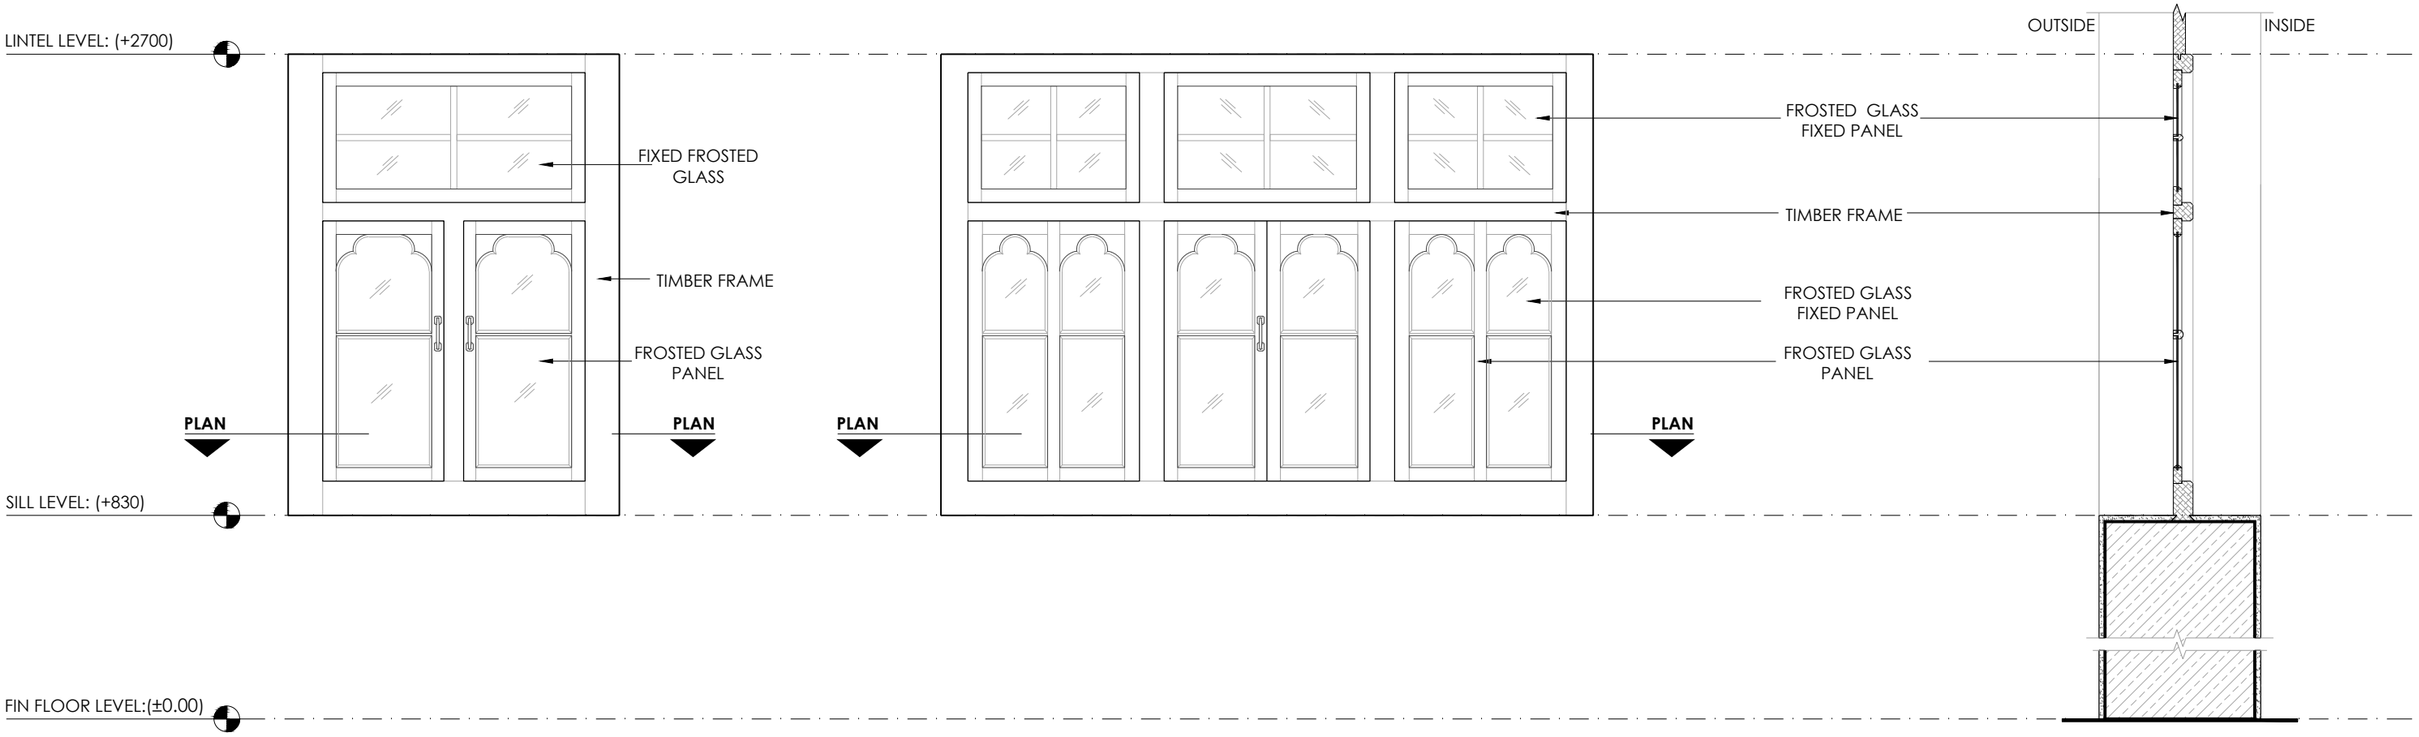


ELEVATION SCALE - 1:25

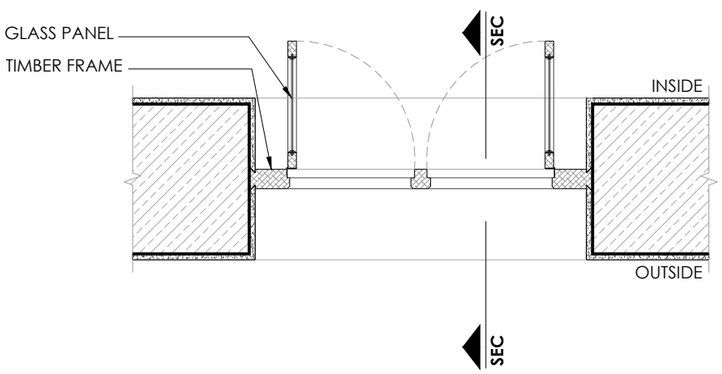

PLAN SCALE - 1:25

ELEVATION SCALE - 1:25

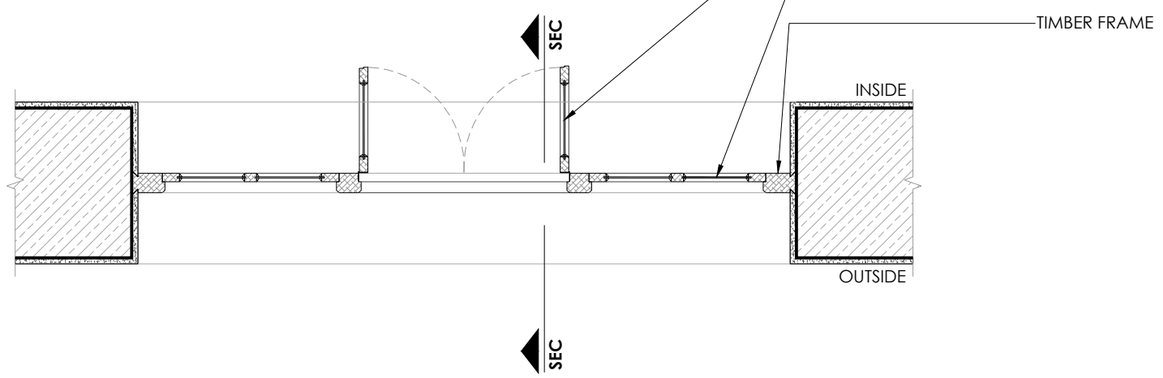


PLAN SCALE - 1:25


SECTION SCALE - 1:25

CORE SITE	DRAWING					SCALE 1:25		PROJECT
ARCHITECTURAL DOCUMENTATION OF AGA KHAN PALACE PUNE, MAHARASHTRA.	SHEET. TITLE : DRG. NO. : DATE :	WINDOW DETAILS GHSM/AKP/PN/04/18 26-03-2022	DRAWN BY : DEALT BY :	AKSHATA BHADALE KADAMBARI AUTE	BRICK WOOD RCC	-0.5 0 1 3	NIMESH PORWAL AND ASSOCIATES ARCHITECTS AND URBAN DESIGNERS npaprojects@gmail.com	GANDHI HERITAGE SITES MISSION SABARMATI ASHRAM PRESERVATION AND MEMORIAL TRUST


TYPE - P1
SIZE - 2680 x 3420 MM
NOS. - -
MATERIAL - TIMBER

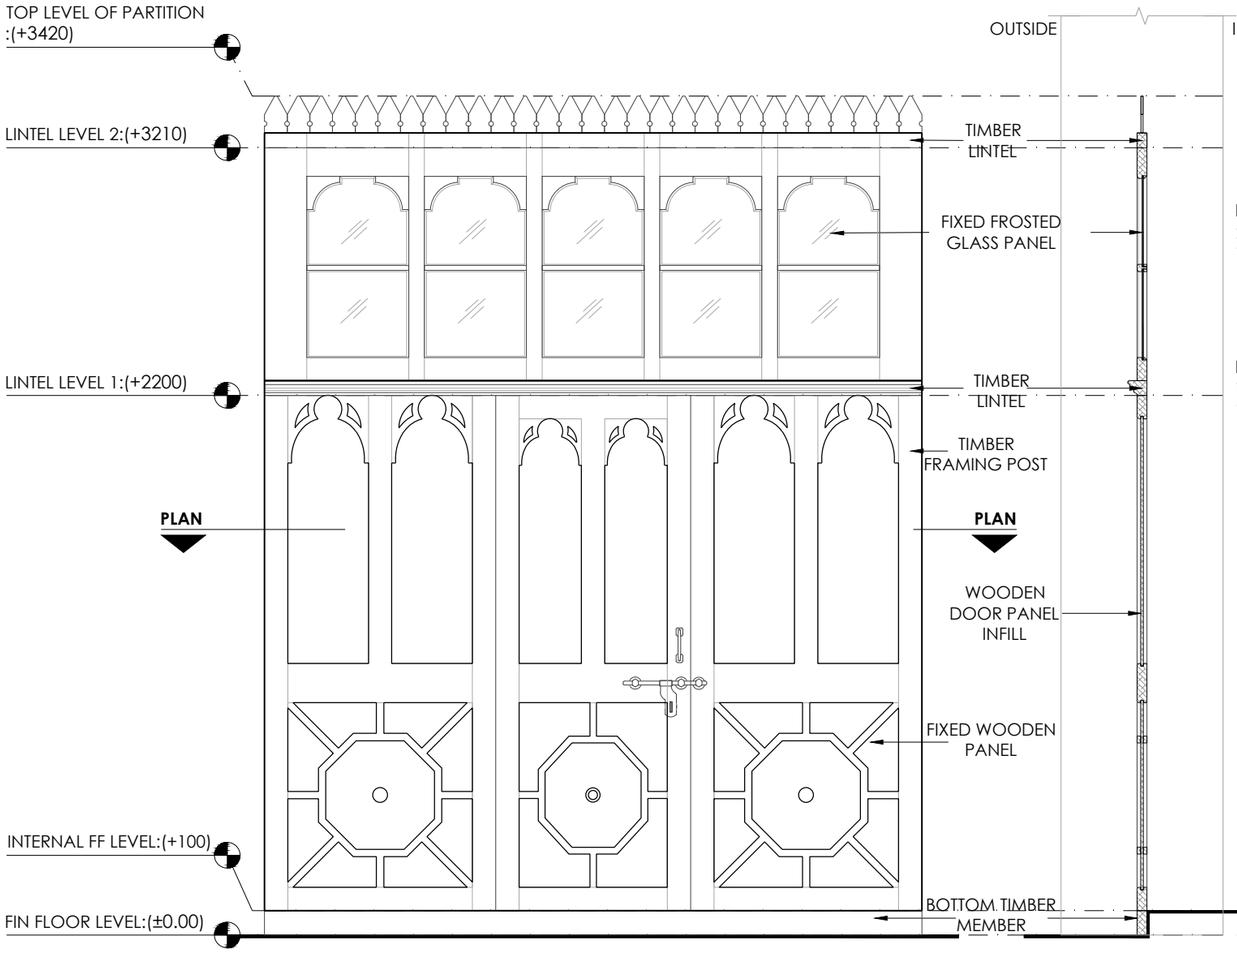

ELEVATION SCALE - 1:25

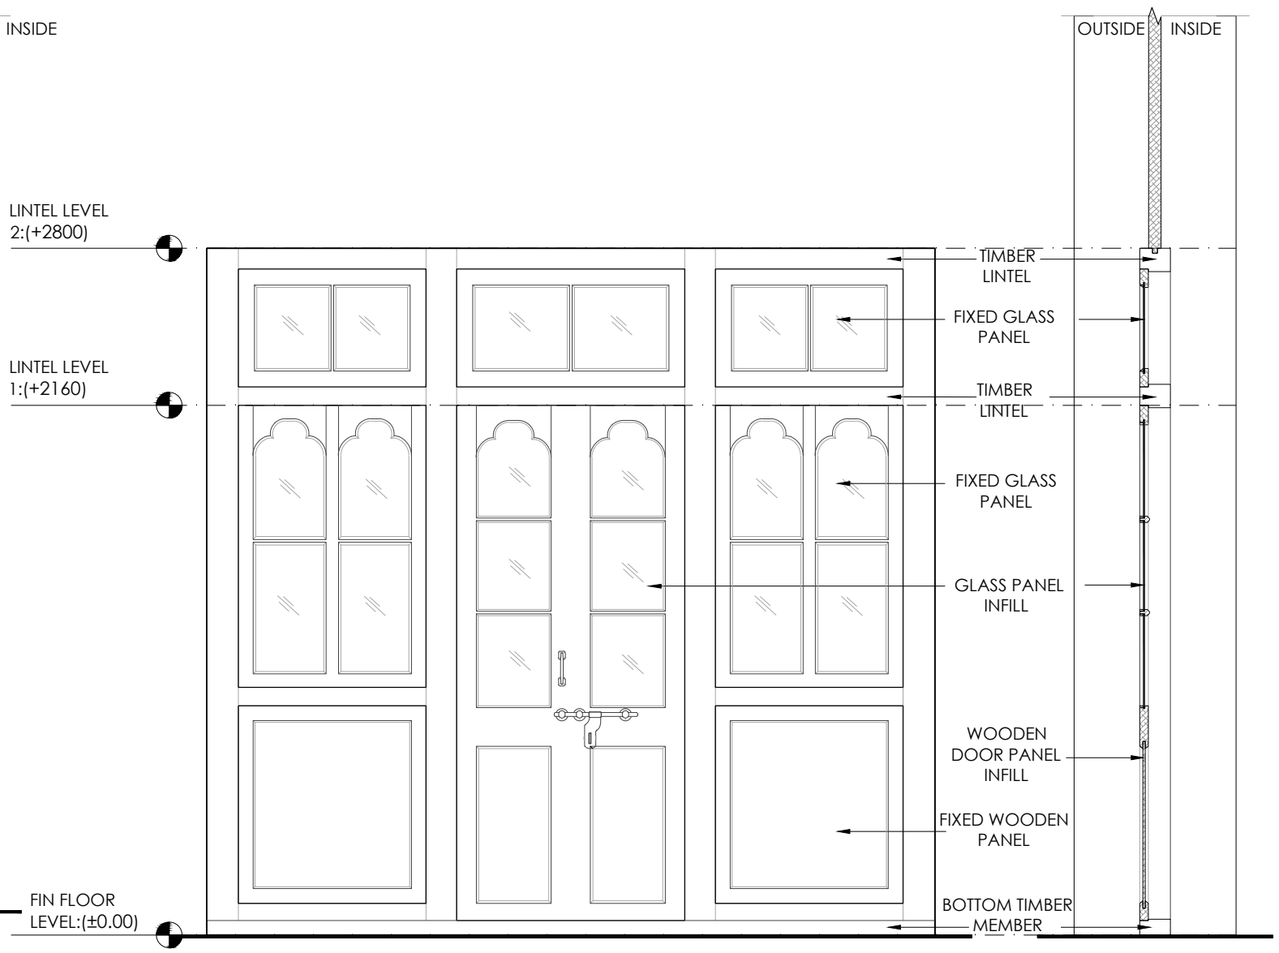


SECTION SCALE - 1:25

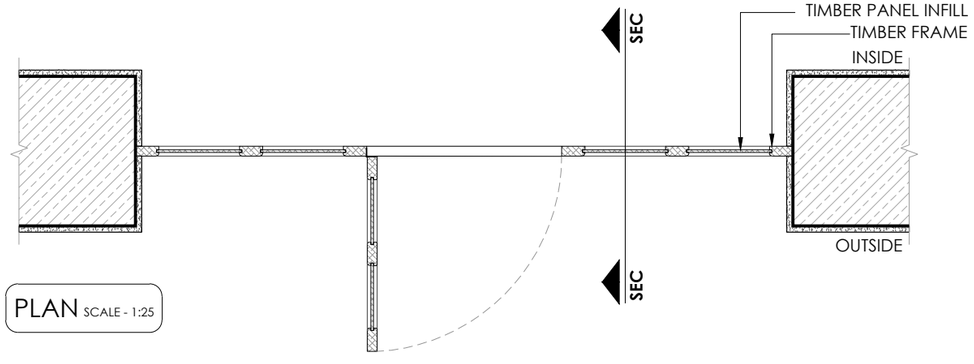

PLAN SCALE - 1:25

TYPE - P2
SIZE - 2970x 2800 MM
NOS. - -
MATERIAL - TIMBER

ELEVATION SCALE - 1:25

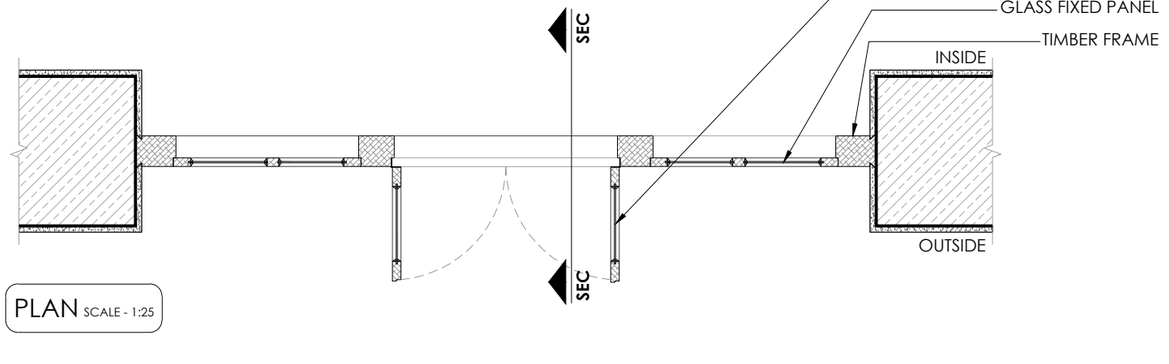


PLAN SCALE - 1:25

CORE SITE	DRAWING					SCALE		PROJECT
ARCHITECTURAL DOCUMENTATION OF AGA KHAN PALACE PUNE, MAHARASHTRA.	SHEET. TITLE : DRG. NO. : DATE :	PARTITION DETAILS GHSM/AKP/PN/04/22 26-03-2022	DRAWN BY : DEALT BY :	AKSHATA BHADALE KADAMBARI AUTE	BRICK WOOD RCC	1:25	-0.5 0 1 3	GANDHI HERITAGE SITES MISSION SABARMATI ASHRAM PRESERVATION AND MEMORIAL TRUST


NIMESH PORWAL AND ASSOCIATES
ARCHITECTS AND URBAN DESIGNERS
npaprojects@gmail.com

TYPE - P3
SIZE - 2990 x 2360 MM
NOS. - 1
MATERIAL - TIMBER

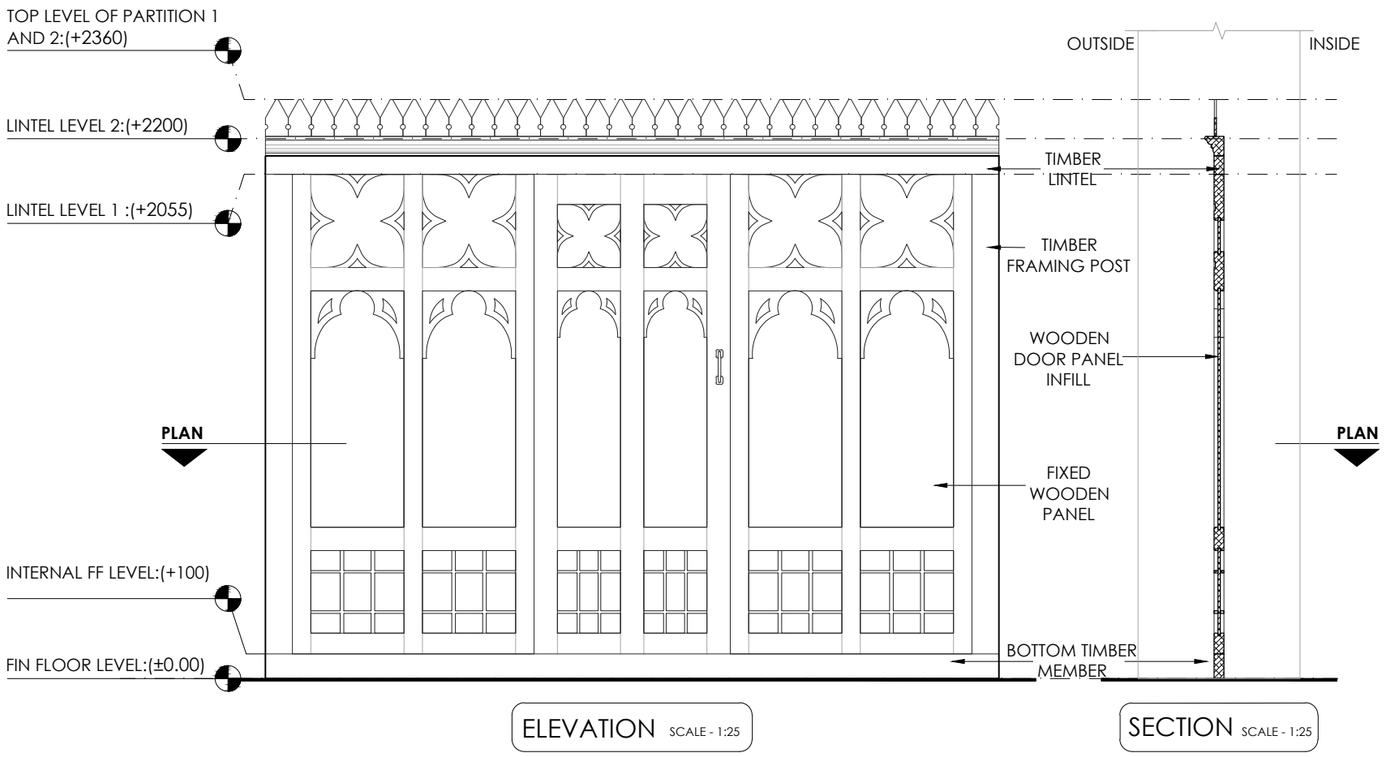


ELEVATION SCALE - 1:25

SECTION SCALE - 1:25

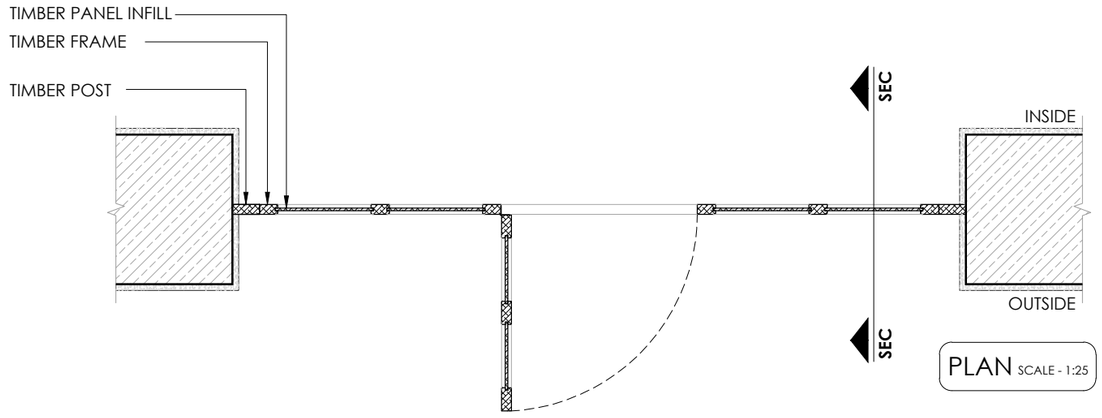


PLAN SCALE - 1:25

CORE SITE	DRAWING					SCALE 1:25		PROJECT
ARCHITECTURAL DOCUMENTATION OF AGA KHAN PALACE PUNE, MAHARASHTRA.	SHEET. TITLE : DRG. NO. : DATE :	PARTITION DETAILS GHSM/AKP/PN/04/19 26-03-2022	DRAWN BY : DEALT BY :	AKSHATA BHADALE KADAMBARI AUTE	BRICK WOOD RCC	-0.5 0 1 3	NIMESH PORWAL AND ASSOCIATES ARCHITECTS AND URBAN DESIGNERS npaprojects@gmail.com	GANDHI HERITAGE SITES MISSION SABARMATI ASHRAM PRESERVATION AND MEMORIAL TRUST

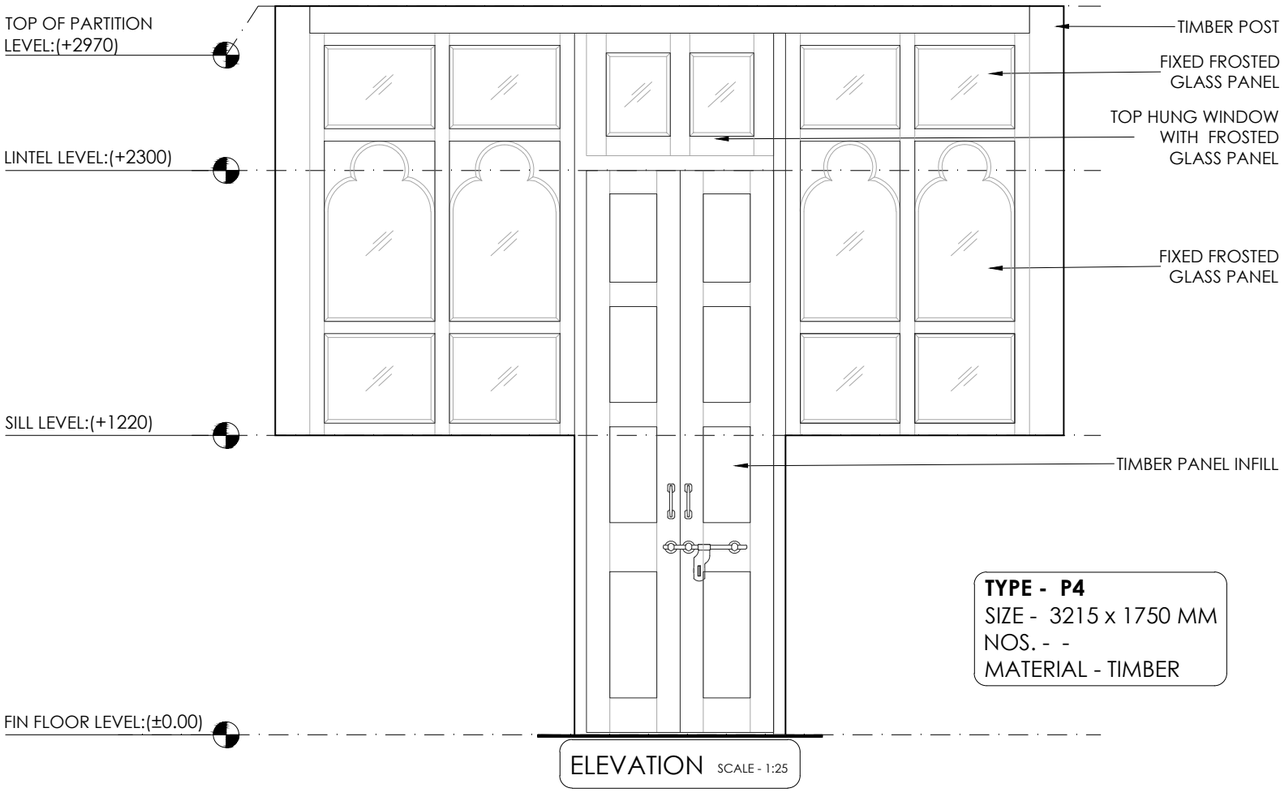


ELEVATION SCALE - 1:25

TYPE - P4
SIZE - 3215 x 1750 MM
NOS. - -
MATERIAL - TIMBER

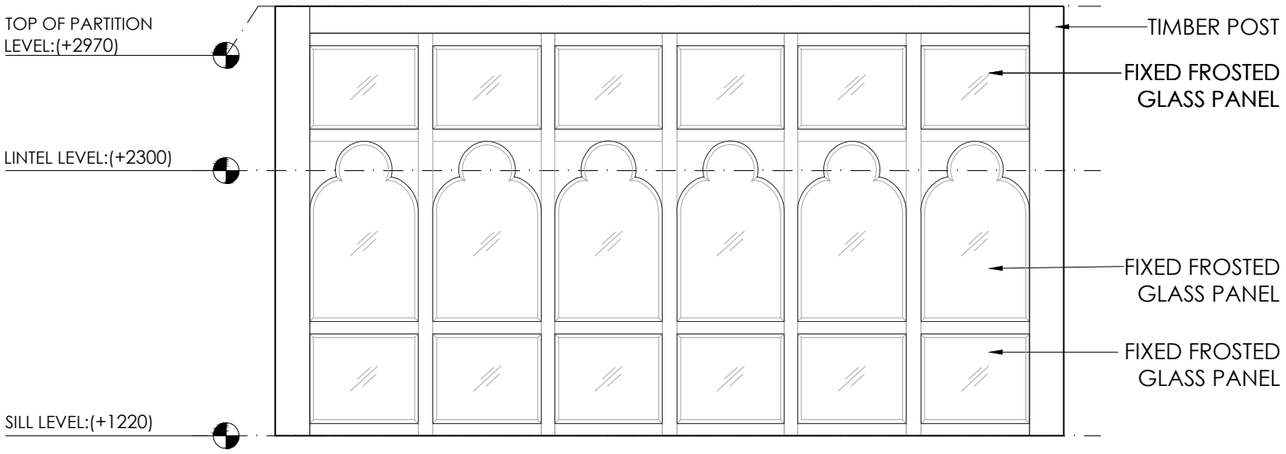


ELEVATION SCALE - 1:25

TYPE - P5
SIZE - 3215 x 1750 MM
NOS. - 1
MATERIAL - TIMBER

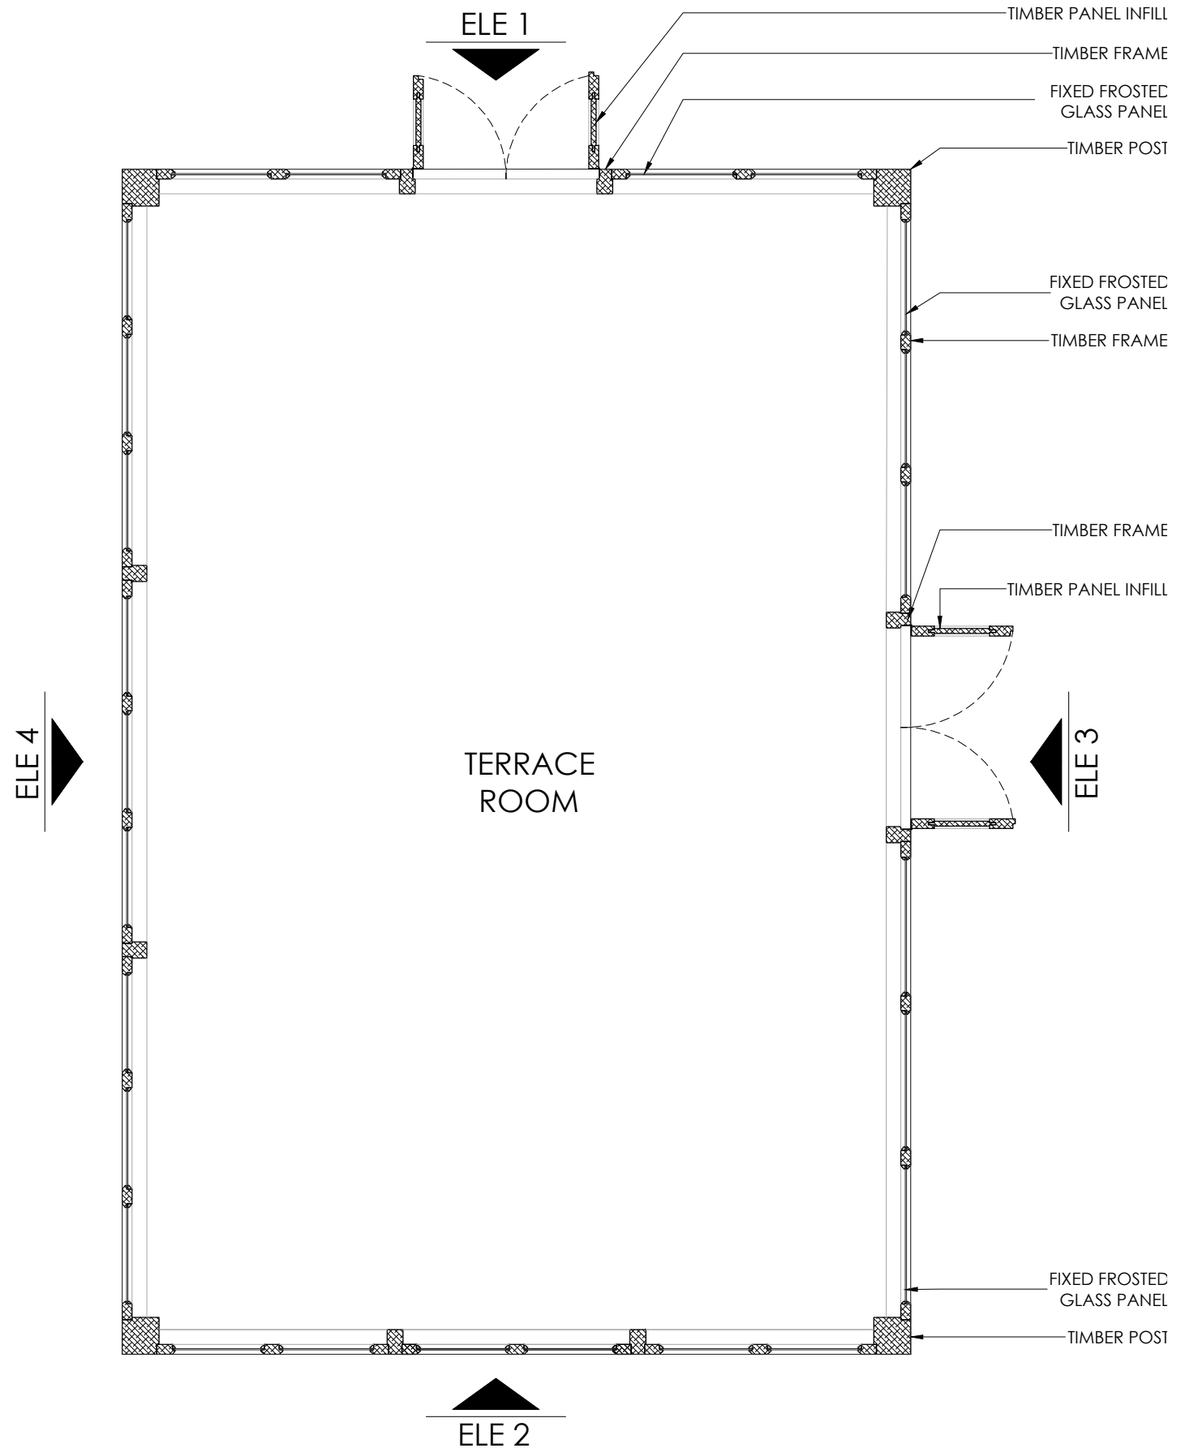


PLAN SCALE - 1:25

CORE SITE	DRAWING					SCALE 1:25		PROJECT
ARCHITECTURAL DOCUMENTATION OF AGA KHAN PALACE PUNE, MAHARASHTRA.	SHEET. TITLE : DRG. NO. : DATE :	PARTITION DETAILS GHSM/AKP/PN/04/20 26-03-2022	DRAWN BY : DEALT BY :	AKSHATA BHADALE KADAMBARI AUTE	BRICK WOOD RCC	-0.5 0 1 3	NIMESH PORWAL AND ASSOCIATES ARCHITECTS AND URBAN DESIGNERS npaprojects@gmail.com	GANDHI HERITAGE SITES MISSION SABARMATI ASHRAM PRESERVATION AND MEMORIAL TRUST

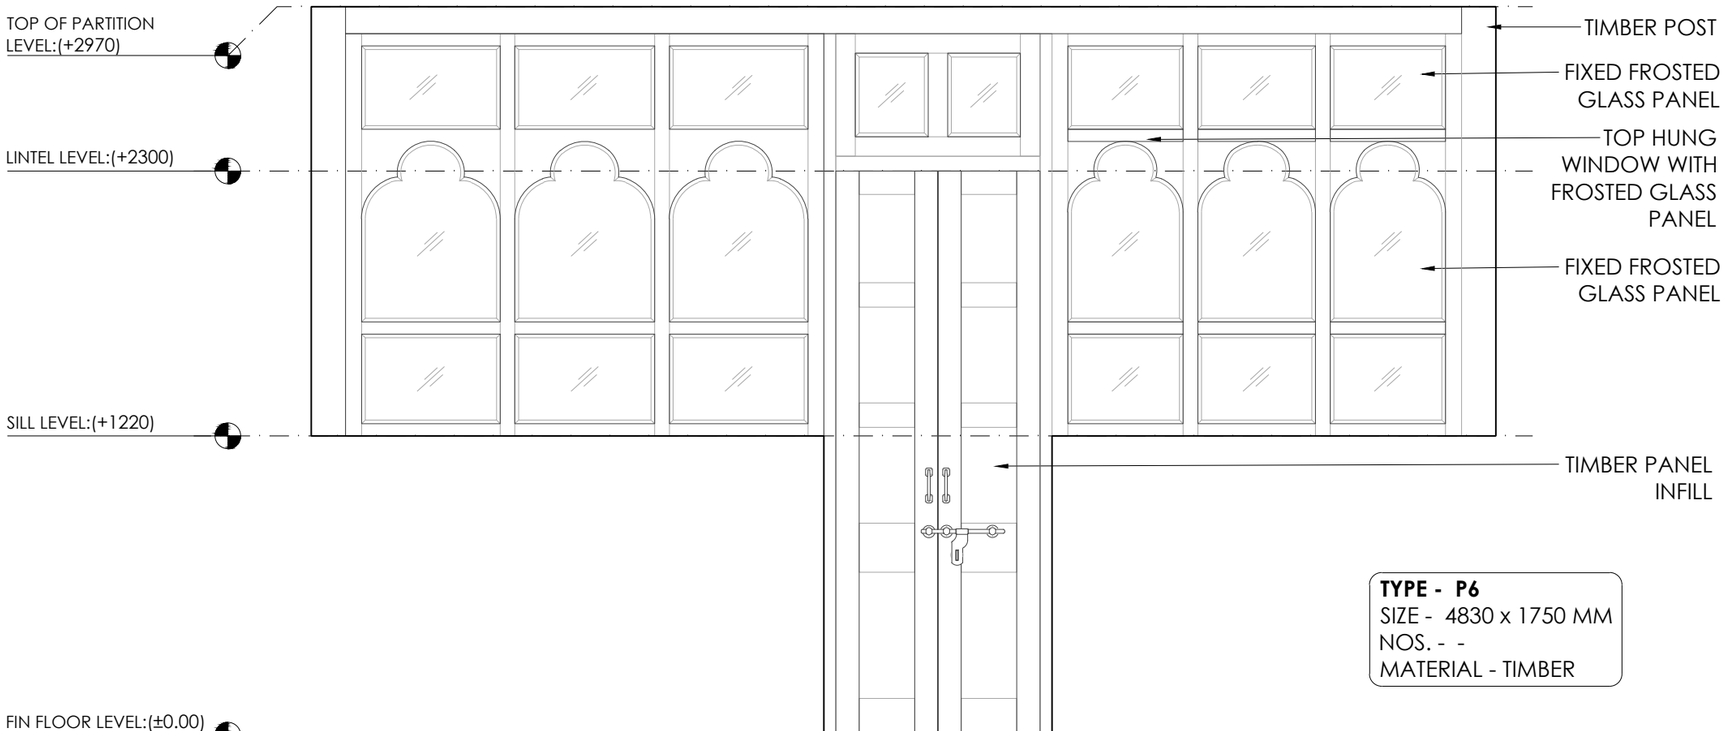

ELEVATION SCALE - 1:25


TYPE - P6
SIZE - 4830 x 1750 MM
NOS. - -
MATERIAL - TIMBER

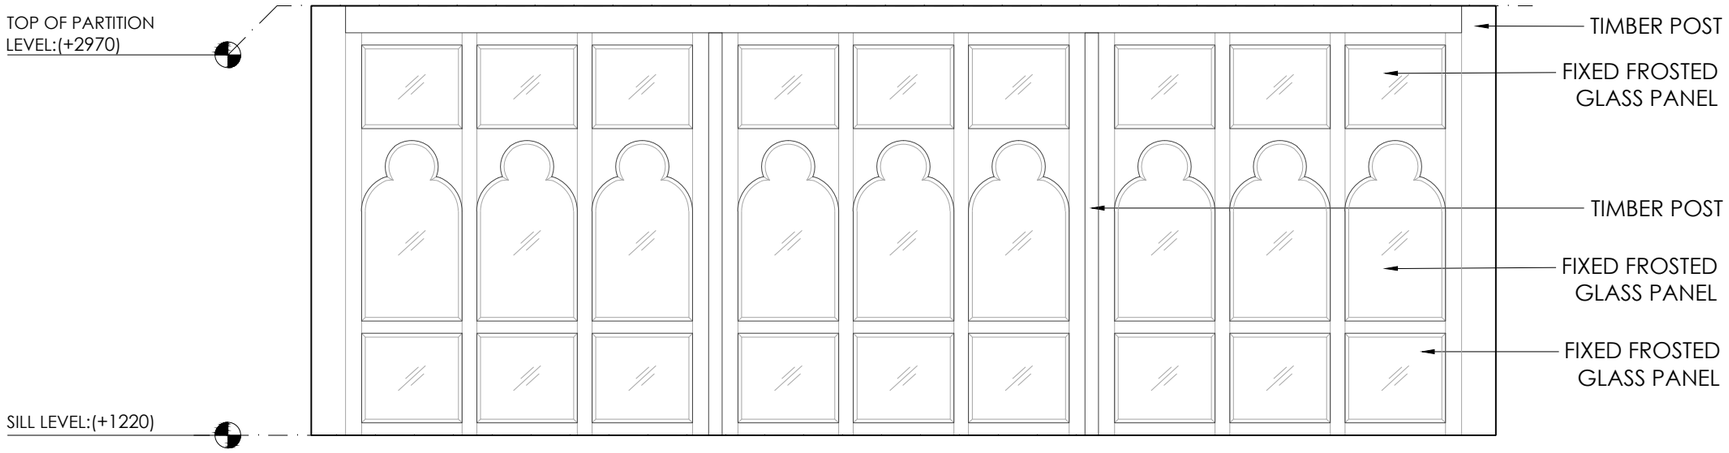

ELEVATION SCALE - 1:25


TYPE - P7
SIZE - 4830 x 1750 MM
NOS. - -
MATERIAL - TIMBER

CORE SITE	DRAWING					SCALE 1:25		PROJECT
ARCHITECTURAL DOCUMENTATION OF AGA KHAN PALACE PUNE, MAHARASHTRA.	SHEET. TITLE : DRG. NO. : DATE :	PARTITION DETAILS GHSM/AKP/PN/04/21 26-03-2022	DRAWN BY : DEALT BY :	AKSHATA BHADALE KADAMBARI AUTE	BRICK WOOD RCC	-0.5 0 1 3	NIMESH PORWAL AND ASSOCIATES ARCHITECTS AND URBAN DESIGNERS npaprojects@gmail.com	GANDHI HERITAGE SITES MISSION SABARMATI ASHRAM PRESERVATION AND MEMORIAL TRUST

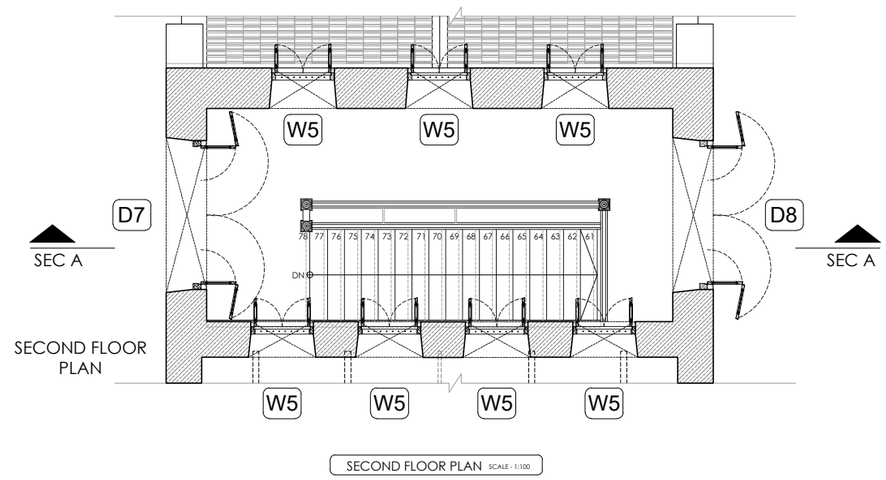


SECOND FLOOR PLAN SCALE - 1:100

SFP

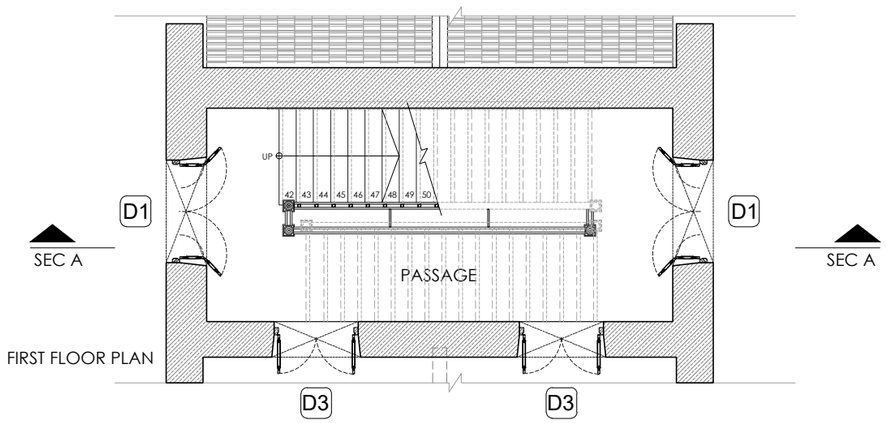


FIRST FLOOR PLAN SCALE - 1:100

FFP

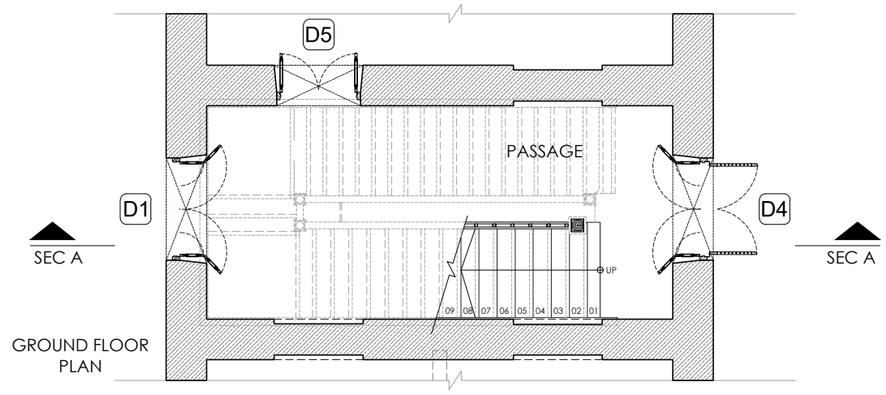

GROUND FLOOR PLAN SCALE - 1:100

GFP

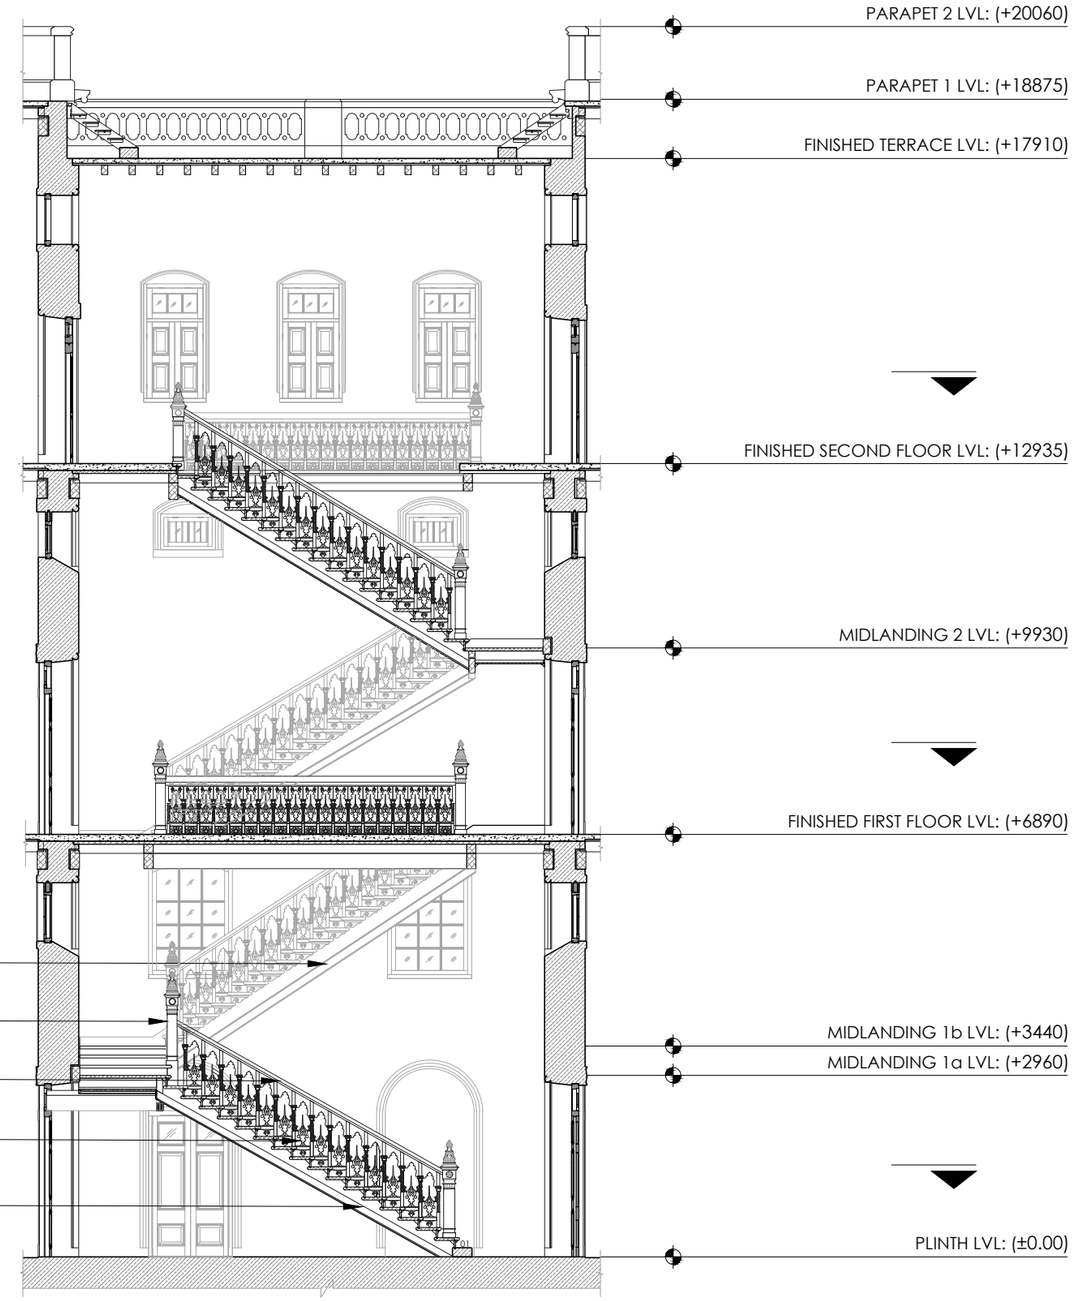

SECTIONAL ELEVATION AA' SCALE - 1:100

CORE SITE	DRAWING					SCALE	NORTH		PROJECT
ARCHITECTURAL DOCUMENTATION OF AGA KHAN PALACE PUNE, MAHARASHTRA.	SHEET. TITLE : DRG. NO. : DATE :	STAIRCASE 1 DETAIL GHSM/SHM/MV/ 14-01-2022	DRAWN BY : DEALT BY :	ABHISHEK KADAMBARI	BRICK WOOD STONE	1:100 -0.5 0 1 3		NIMESH PORWAL AND ASSOCIATES ARCHITECTS AND URBAN DESIGNERS npaprojects@gmail.com	GANDHI HERITAGE SITES MISSION SABARMATI ASHRAM PRESERVATION AND MEMORIAL TRUST



1. Front Elevation



2. Library,Palace & Garden



3. Entrance Porch



4. West Elevation from Garden



5. Towards Entrance Porch



6. East-Side Elevation



7. South Side Elevation




8. View from South-West Side



9. Palace from Exit Driveway



12. West-Side Elevation Canopy

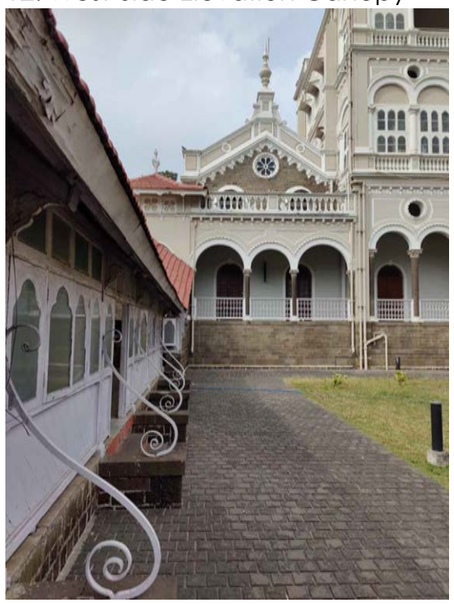

11. Library,Passage & Palace



10. Rear Side of Library

CORE SITE	DRAWING					
ARCHITECTURAL DOCUMENTATION OF AGA KHAN PALACE PUNE, MAHARASHTRA.	SHEET. TITLE : DRG. NO. : DATE :	PHOTOGRAPHY: BUILDING EXTERIOR GHSM/PN/NIN/05/01 01-03-2022	DRAWN BY : DEALT BY :	ANAND GUNGE KADAMBARI AUTE.	NIMESH PORWAL AND ASSOCIATES ARCHITECTS AND URBAN DESIGNERS npaprojects@gmail.com	PROJECT GANDHI HERITAGE SITES MISSION SABARMATI ASHRAM PRESERVATION AND MEMORIAL TRUST



1. Entrance Porch to Palace




2. Entrance Porch from Corridor



3. North & East Corridor



4. Gallery-1

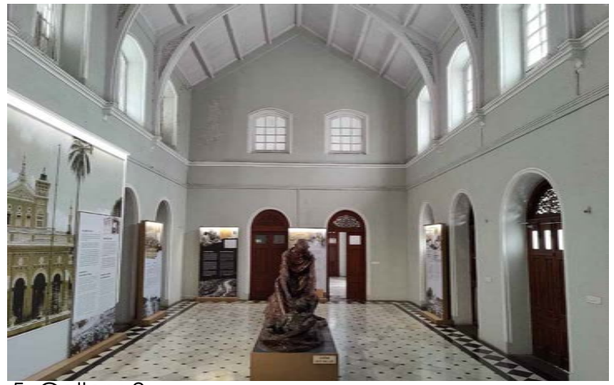

5. Gallery-2




6. Corridor,Canopy & Library




7. Gallery-3



8. Gallery-4

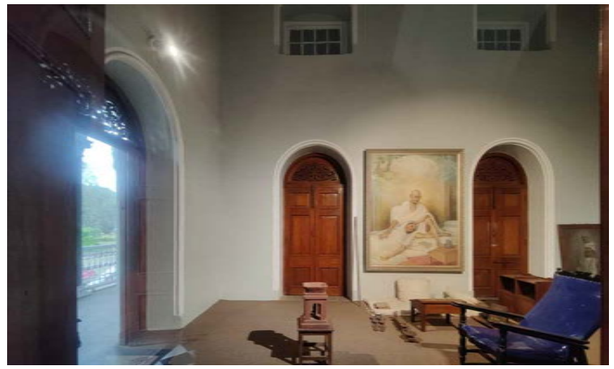

9. Gandhiji's Room

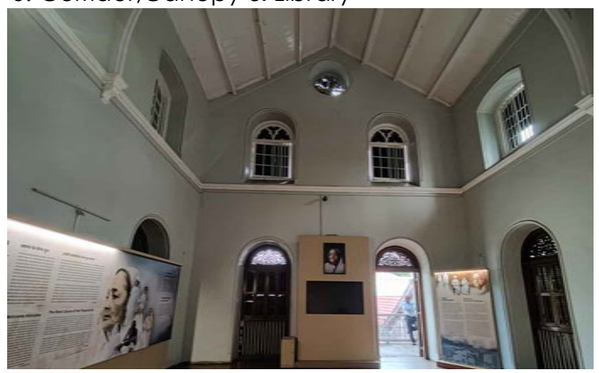


10. Gallery-6



11. Gallery-7



12. Passage Connecting Library & Palace

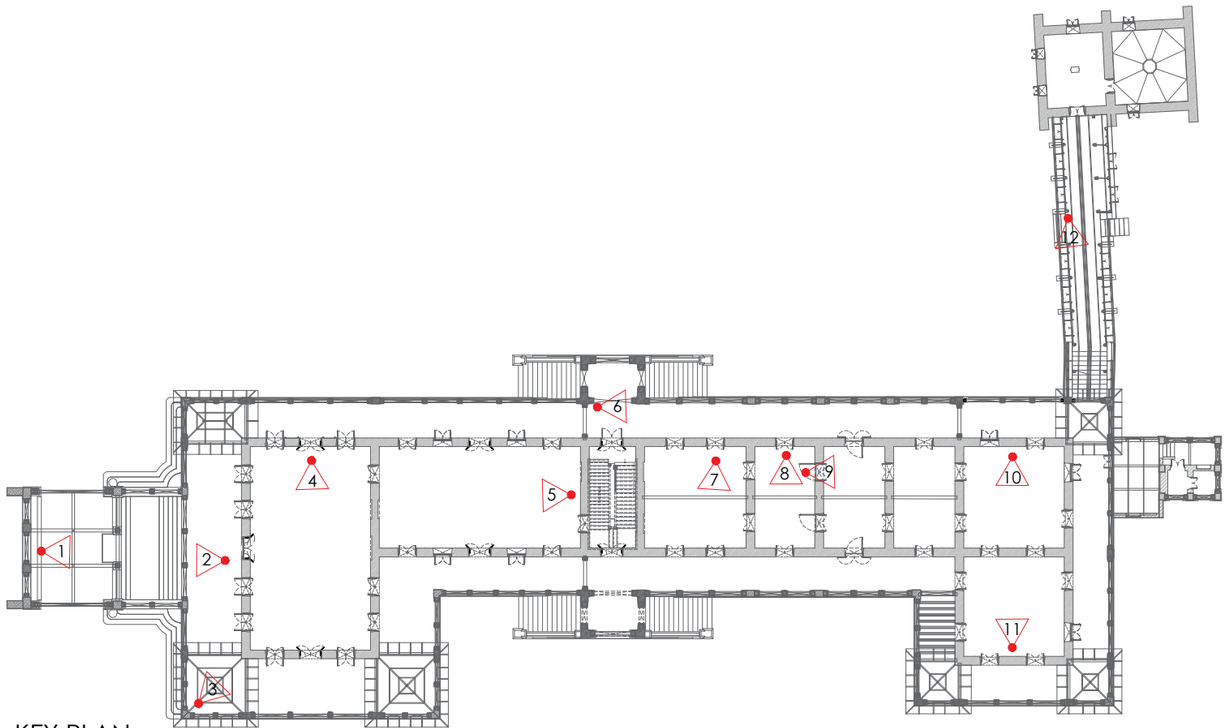


KEY PLAN SCALE - 1:225

Ground Floor Plan


CORE SITE	DRAWING				NORTH		PROJECT
ARCHITECTURAL DOCUMENTATION OF AGA KHAN PALACE PUNE, MAHARASHTRA.	SHEET. TITLE : DRG. NO. : DATE :	PHOTOGRAPHY : GROUND FLOOR GHSM/AKP/PN/02/01 26-03-2022	DRAWN BY : DEALT BY :	ANAND KADAMBARI	N	NIMESH PORWAL AND ASSOCIATES ARCHITECTS AND URBAN DESIGNERS npaprojects@gmail.com	GANDHI HERITAGE SITES MISSION SABARMATI ASHRAM PRESERVATION AND MEMORIAL TRUST



1. Gallery-9

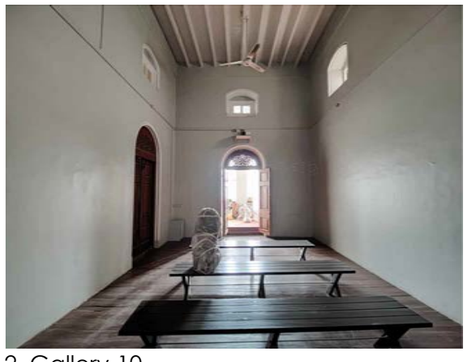

2. Gallery-10

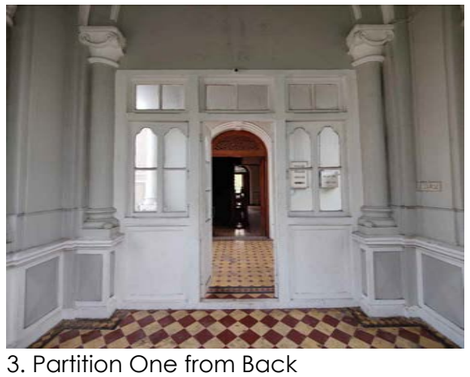


3. Partition One from Back




4. Partition One from Front




5. West-Side Corridor

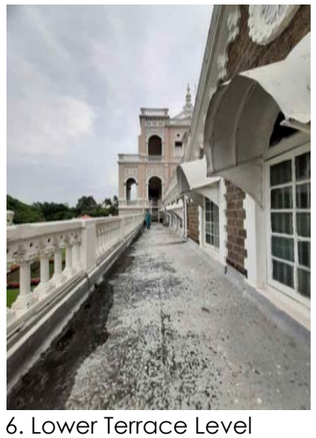

6. Lower Terrace Level

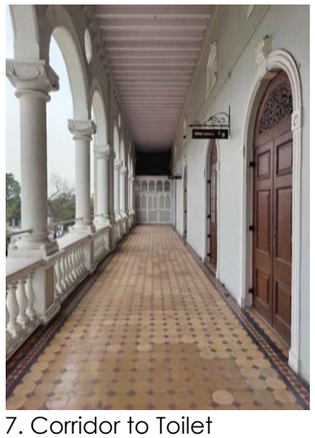


7. Corridor to Toilet

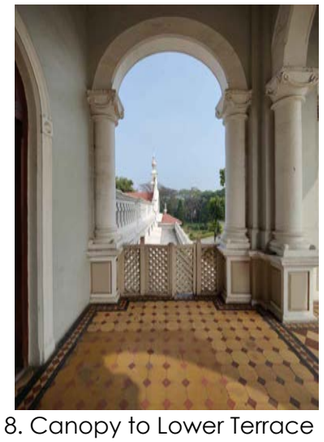

8. Canopy to Lower Terrace



9. Gallery-8

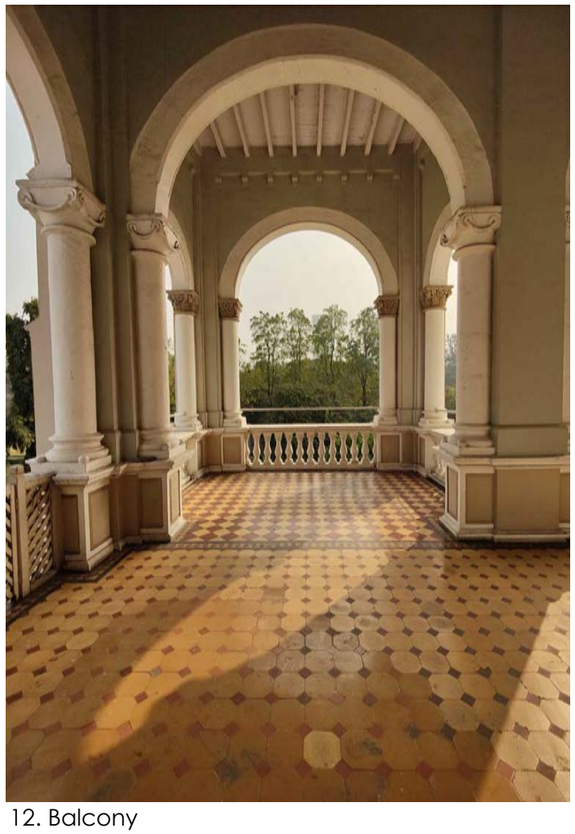

12. Balcony




10. Corridor with Balcony



11. From West Side Lower Level Terrace

KEY PLAN SCALE - 1:225

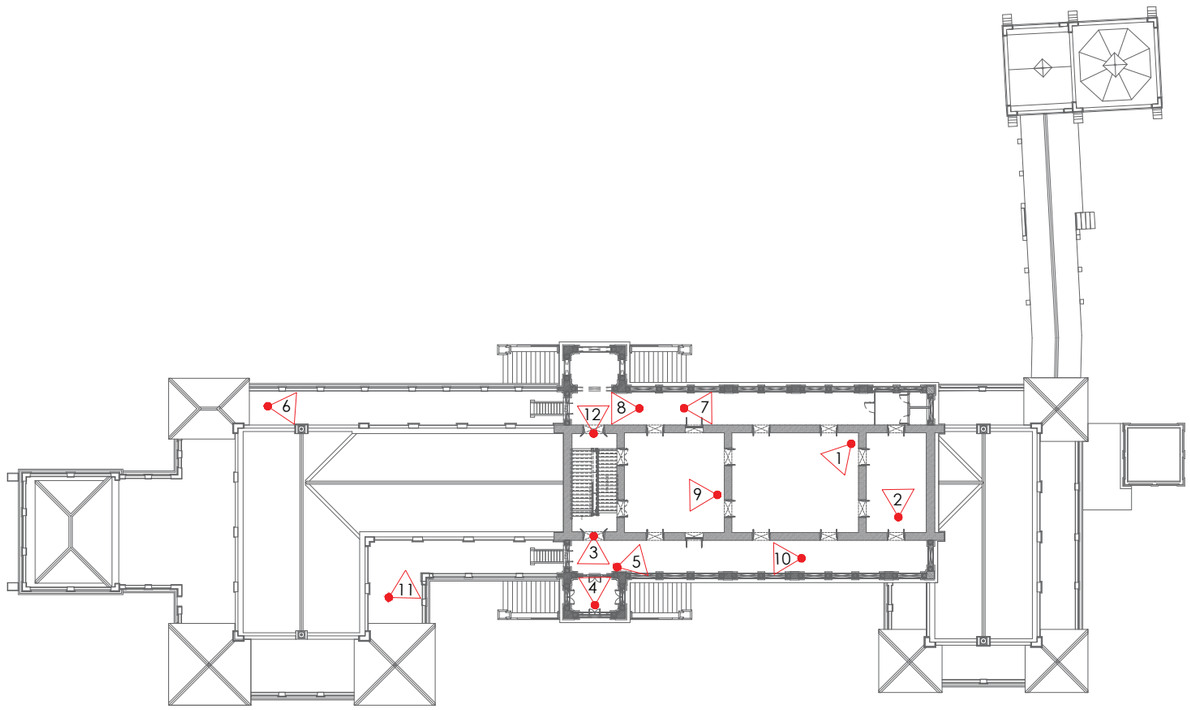

First Floor Plan

CORE SITE	DRAWING				NORTH		PROJECT
ARCHITECTURAL DOCUMENTATION OF AGA KHAN PALACE PUNE, MAHARASHTRA.	SHEET. TITLE : DRG. NO. : DATE :	PHOTOGRAPHY : FIRST FLOOR GHSM/AKP/PN/02/01 26-03-2022	DRAWN BY : DEALT BY :	ANAND KADAMBARI	N	NIMESH PORWAL AND ASSOCIATES ARCHITECTS AND URBAN DESIGNERS npaprojects@gmail.com	GANDHI HERITAGE SITES MISSION SABARMATI ASHRAM PRESERVATION AND MEMORIAL TRUST



1. Spiral Staircase to Terrace & Corridor



2. Gallery-11



3. Gallery-12 from Entrance Door




4. Gallery-12



5. Staircase Canopy from West Terrace



6. Corridor from West Side Terrace

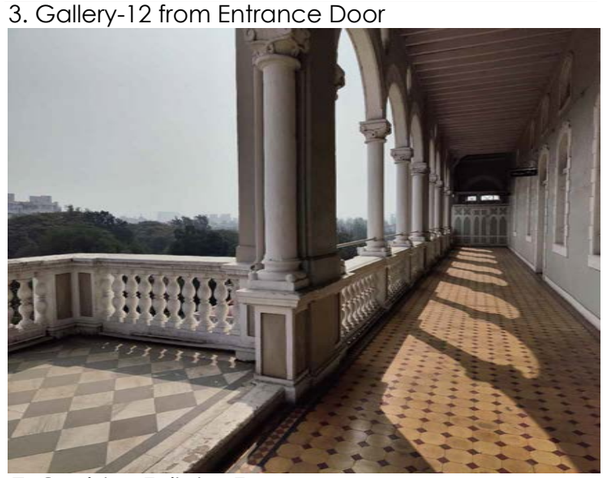

7. Corridor, Toilet & Terrace



8. East Side Corridor




9. West Corridor & Spiral Staircase



10. Terrace to Staircase Lobby




11. Library, Garden & Terrace

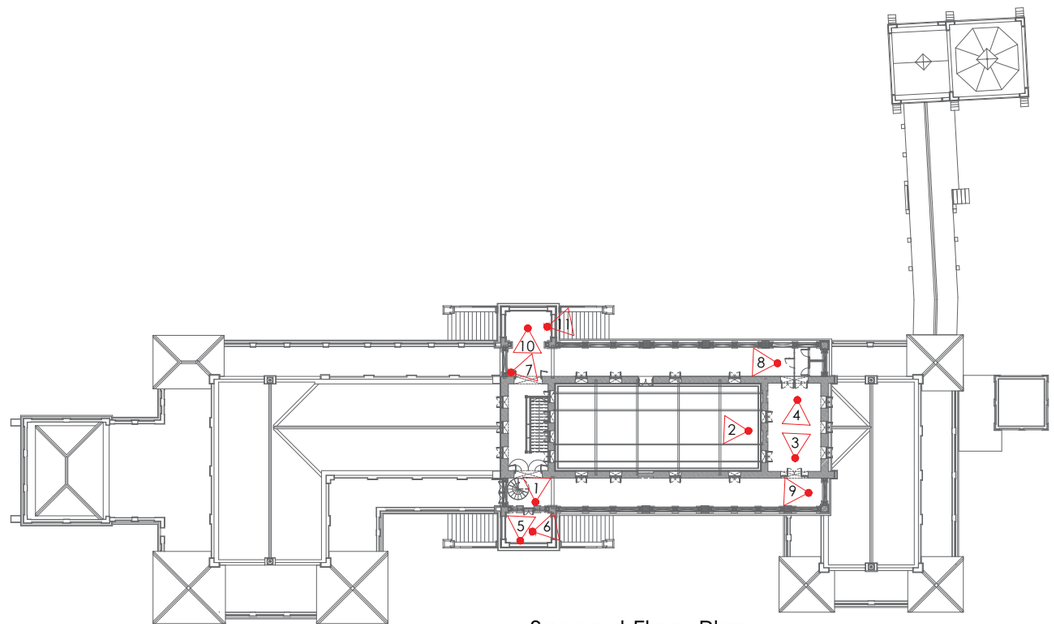

KEY PLAN SCALE - 1:225

Second Floor Plan

CORE SITE	DRAWING				NORTH		PROJECT
ARCHITECTURAL DOCUMENTATION OF AGA KHAN PALACE PUNE, MAHARASHTRA.	SHEET. TITLE : DRG. NO. : DATE :	PHOTOGRAPHY: SECOND FLOOR GHSM/PN/NIN/05/01 01-03-2022	DRAWN BY : DEALT BY :	ANAND GUNGE KADAMBARI AUTE.	N	NIMESH PORWAL AND ASSOCIATES ARCHITECTS AND URBAN DESIGNERS npaprojects@gmail.com	GANDHI HERITAGE SITES MISSION SABARMATI ASHRAM PRESERVATION AND MEMORIAL TRUST

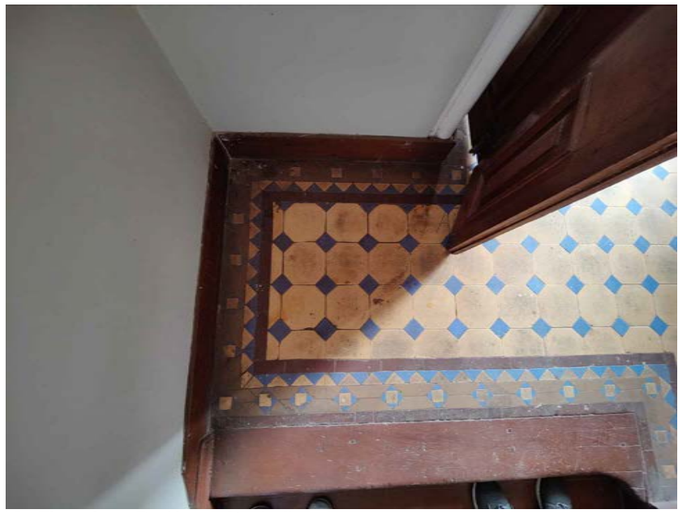


1. Flooring Pattern Detail



2. Mid Landing after First Floor



3. Railing Details

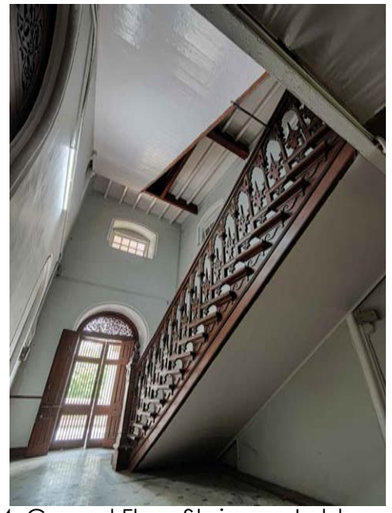

4. Ground Floor Staircase Lobby



5. Balcony & Spiral Staircase to Terrace



6. Second Floor Staircase Lobby




7. Second Floor Staircase Lobby



8. Ground Floor Staircase




9. Spiral Staircase to Terrace

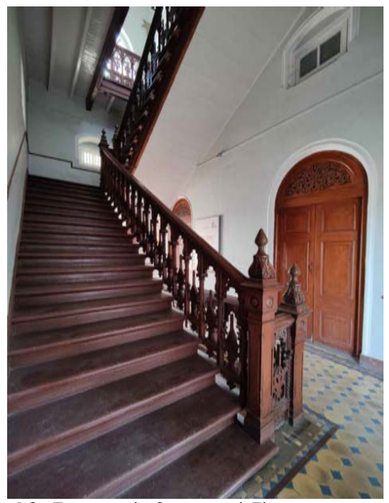


10. Towards Second Floor



11. Mid-Landing from Ground

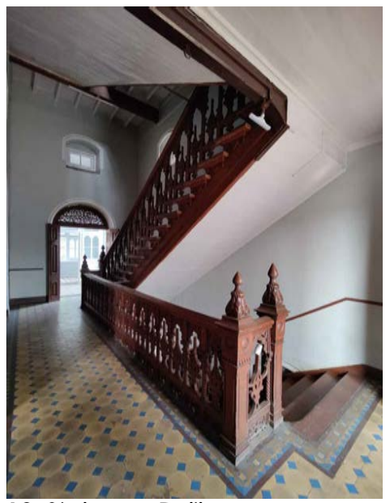

12. Staircase Railing

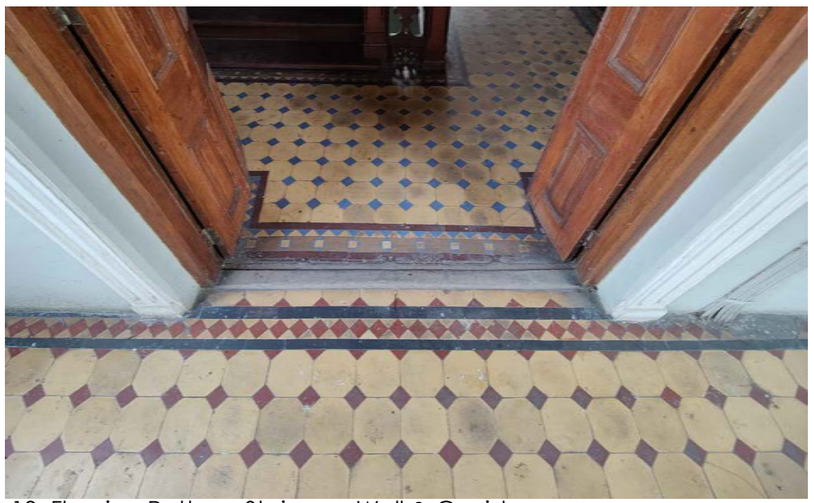

13. Flooring Pattern, Staircase Well & Corridor

CORE SITE	DRAWING					PROJECT
ARCHITECTURAL DOCUMENTATION OF AGA KHAN PALACE PUNE, MAHARASHTRA.	SHEET. TITLE : DRG. NO. : DATE :	PHOTOGRAPHY: STAIRCASE DETAILS GHSM/PN/NIN/05/01 01-03-2022	DRAWN BY : DEALT BY :	ANAND GUNGE KADAMBARI AUTE.	NIMESH PORWAL AND ASSOCIATES ARCHITECTS AND URBAN DESIGNERS npaprojects@gmail.com	GANDHI HERITAGE SITES MISSION SABARMATI ASHRAM PRESERVATION AND MEMORIAL TRUST



1.Ground Floor Railing



2. First Floor Lower Level Terrace



3.Ground Floor Roof Railing



4. First Floor Railing



5. Terrace Floor Railing at Upper Level




6. Gate to Lower Level Terrace



7.Terrace Floor Railing at Lower Level




8. Second Floor Railing and Column

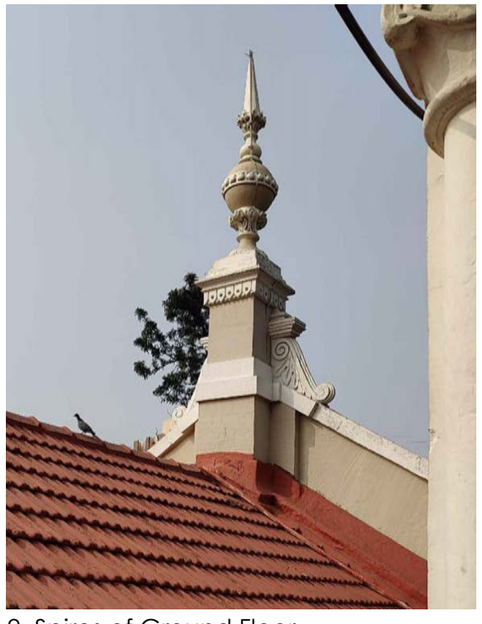

9. Spires of Ground Floor



10. Spiral Staircase Railing

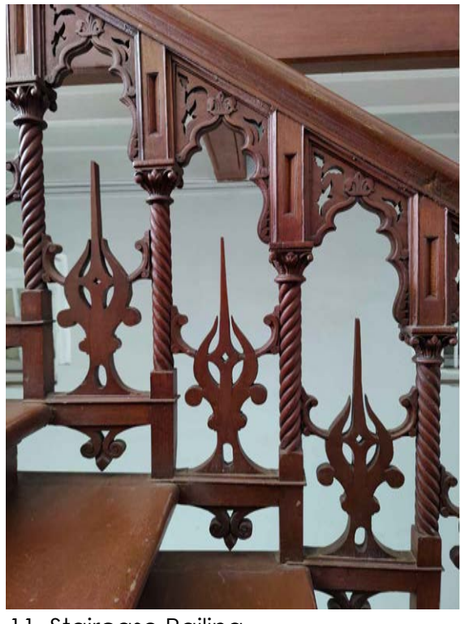

11. Staircase Railing




12. Terrace Roof Spires


CORE SITE	DRAWING					PROJECT
ARCHITECTURAL DOCUMENTATION OF AGA KHAN PALACE PUNE, MAHARASHTRA.	SHEET. TITLE : DRG. NO. : DATE :	PHOTOGRAPHY: BUILDING RAILINGS GHSM/PN/NIN/05/01 01-03-2022	DRAWN BY : DEALT BY :	ANAND GUNGE KADAMBARI AUTE.	NIMESH PORWAL AND ASSOCIATES ARCHITECTS AND URBAN DESIGNERS npaprojects@gmail.com	GANDHI HERITAGE SITES MISSION SABARMATI ASHRAM PRESERVATION AND MEMORIAL TRUST


1. Staircase Canopy East Terrace



2. Staircase Canopy North



3. West Side Spiral Staircase Canopy

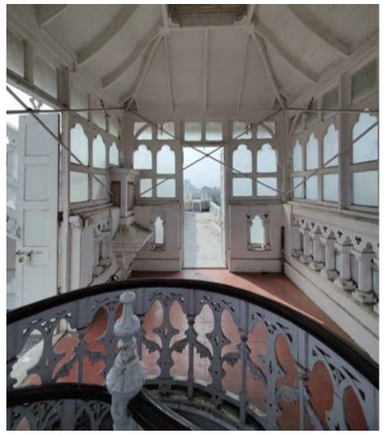
4. Staircase Canopy South Terrace

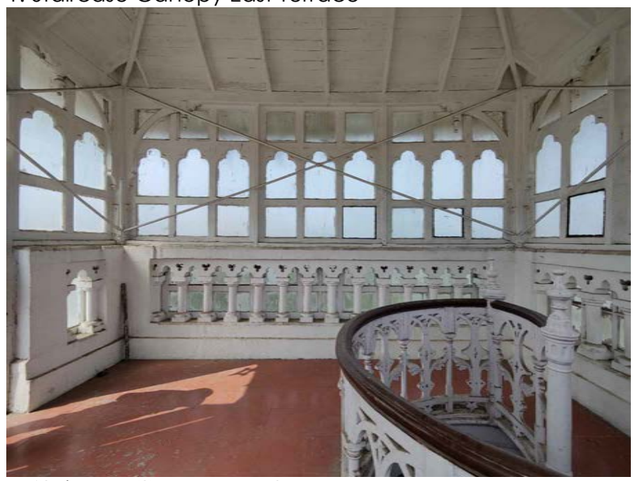

5. Staircase Canopy West



6. South Side Pediment

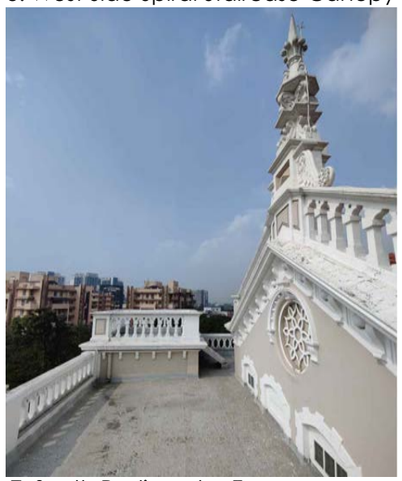

7. South Pediment & Terrace

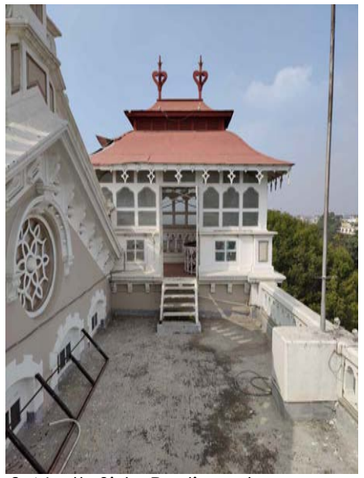

8. North Side Pediment


9. South Side Pediment & Terrace View

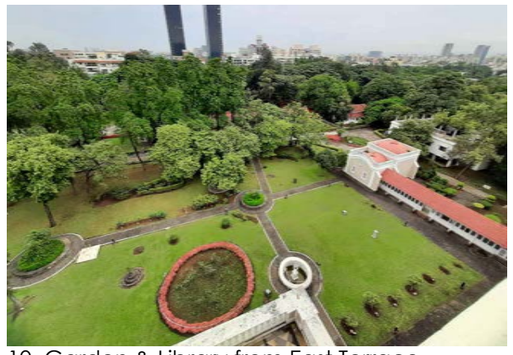
10. Garden & Library from East Terrace

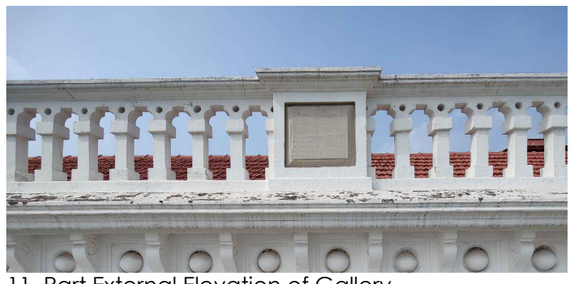
11. Part External Elevation of Gallery

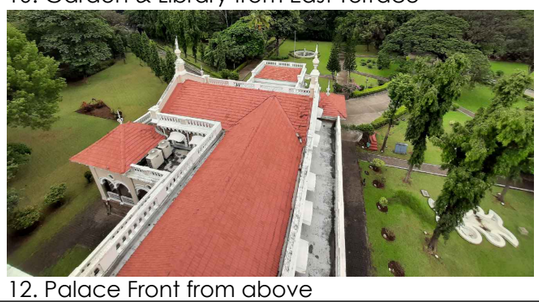
12. Palace Front from above

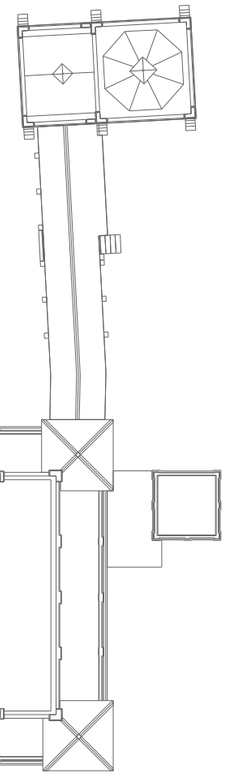

Terrace Floor Plan

KEY PLAN SCALE - 1:225

CORE SITE	DRAWING				NORTH		PROJECT
ARCHITECTURAL DOCUMENTATION OF AGA KHAN PALACE PUNE, MAHARASHTRA.	SHEET. TITLE : DRG. NO. : DATE :	PHOTOGRAPHY: TERRACE FLOOR GHSM/PN/NIN/05/01 01-03-2022	DRAWN BY : DEALT BY :	ANAND GUNGE KADAMBARI AUTE.	N	NIMESH PORWAL AND ASSOCIATES ARCHITECTS AND URBAN DESIGNERS npaprojects@gmail.com	GANDHI HERITAGE SITES MISSION SABARMATI ASHRAM PRESERVATION AND MEMORIAL TRUST



1. Fountain in West Garden



2. Ticket Counter and Palace Entry



3. Parking Plaza(Left),Palace(Right)



4. Kasturba Samadhi (Right),Palace(Left)



5. Access to Samadhi used by Gandhi



6. Entrance Gate




7. Fountain in East Garden



8. Fountain in Front Garden



9. Way to Samadhi, Gandhi National Memorial Society (front) and Hostel Block (right)

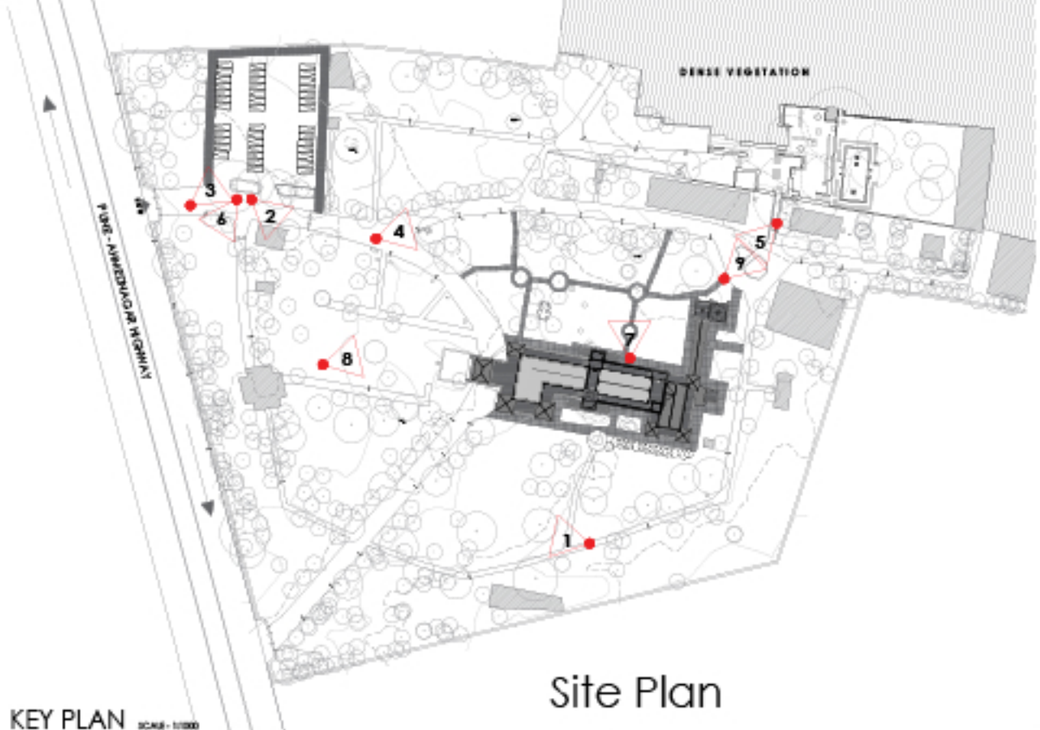

KEY PLAN SCALE - 1/1000


Site Plan

CORE SITE	DRAWING				NORTH		PROJECT
ARCHITECTURAL DOCUMENTATION OF AGA KHAN PALACE PUNE, MAHARASHTRA.	SHEET. TITLE : DRG. NO. : DATE :	PHOTOGRAPHY : EXTERNAL ELEMENTS GHSMAKP/PN/02/D1 26-03-2022	DRAWN BY : DEALT BY :	ANAND KADAMBARI	N	NIMESH PORWAL AND ASSOCIATES ARCHITECTS AND URBAN DESIGNERS npeprojects@gmail.com	GANDHI HERITAGE SITES MISSION SABARMATI ASHRAM PRESERVATION AND MEMORIAL TRUST

KASTURABA SMARAK, AGAKHAN PALACE, PUNE.


LIST OF CONTENT

1.1	Access Level Plan
1.2	Roof Plan
2.1	Section - 1,2 and 3
3.1	Elevation - 1 and 2
4.1-4.2	Door Details
4.3	Window Details
5.1	Interior Photography
5.2	Exterior Photography

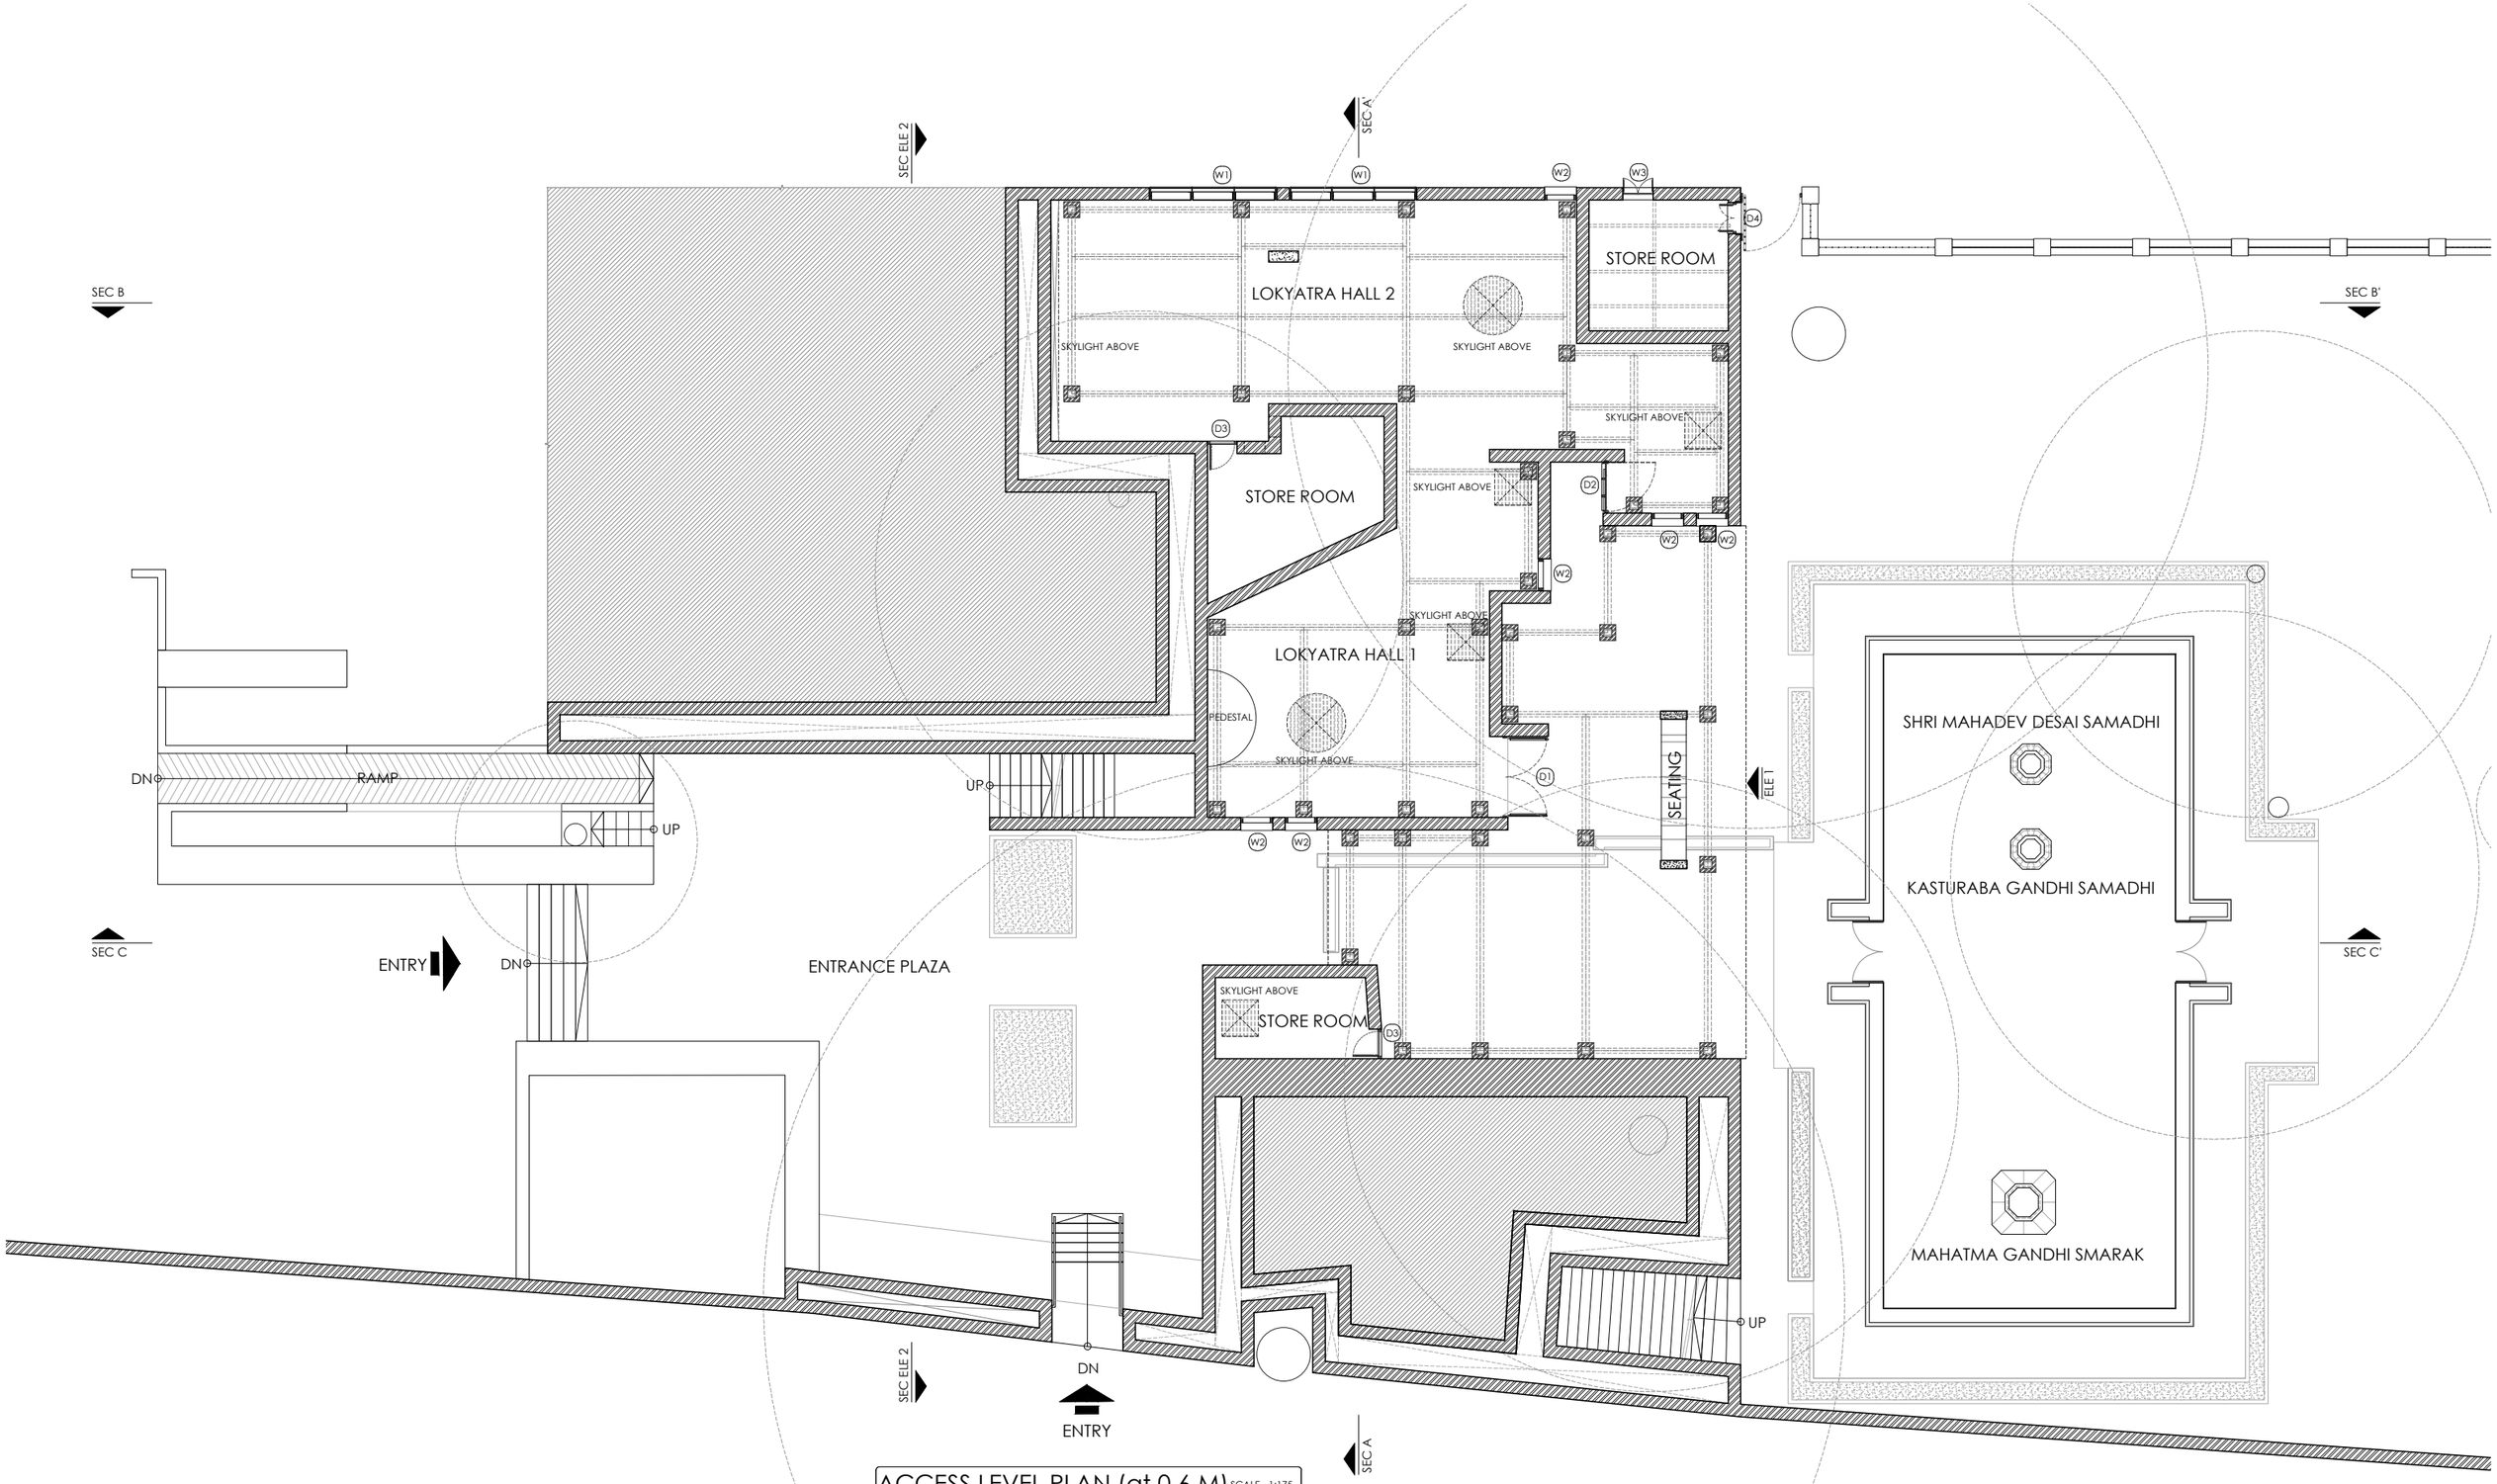


ACCESS LEVEL PLAN (at 0.6 M) SCALE - 1:175

CORE SITE	DRAWING					SCALE	NORTH		PROJECT
ARCHITECTURAL DOCUMENTATION OF AGA KHAN PALACE- KASTURBA SAMADHI PUNE, MAHARASHTRA.	SHEET. TITLE : DRG. NO. : DATE :	SITE PLAN GHSM/ PN/ AKP/ KS/ 01/01 25-12-2021	DRAWN BY : DEALT BY :	AKSHATA, KADAMBARI KADAMBARI	BRICK, WOOD, RCC, EARTH, PLANTER BED	1:175 -0.5 0 1 3	N	NIMESH PORWAL AND ASSOCIATES ARCHITECTS AND URBAN DESIGNERS Paranjape House, Fergusson College Road, opp. Venus Traders, Shivajinagar, Pune - 04 npaprojects@gmail.com	GANDHI HERITAGE SITES MISSION SABARMATI ASHRAM PRESERVATION AND MEMORIAL TRUST

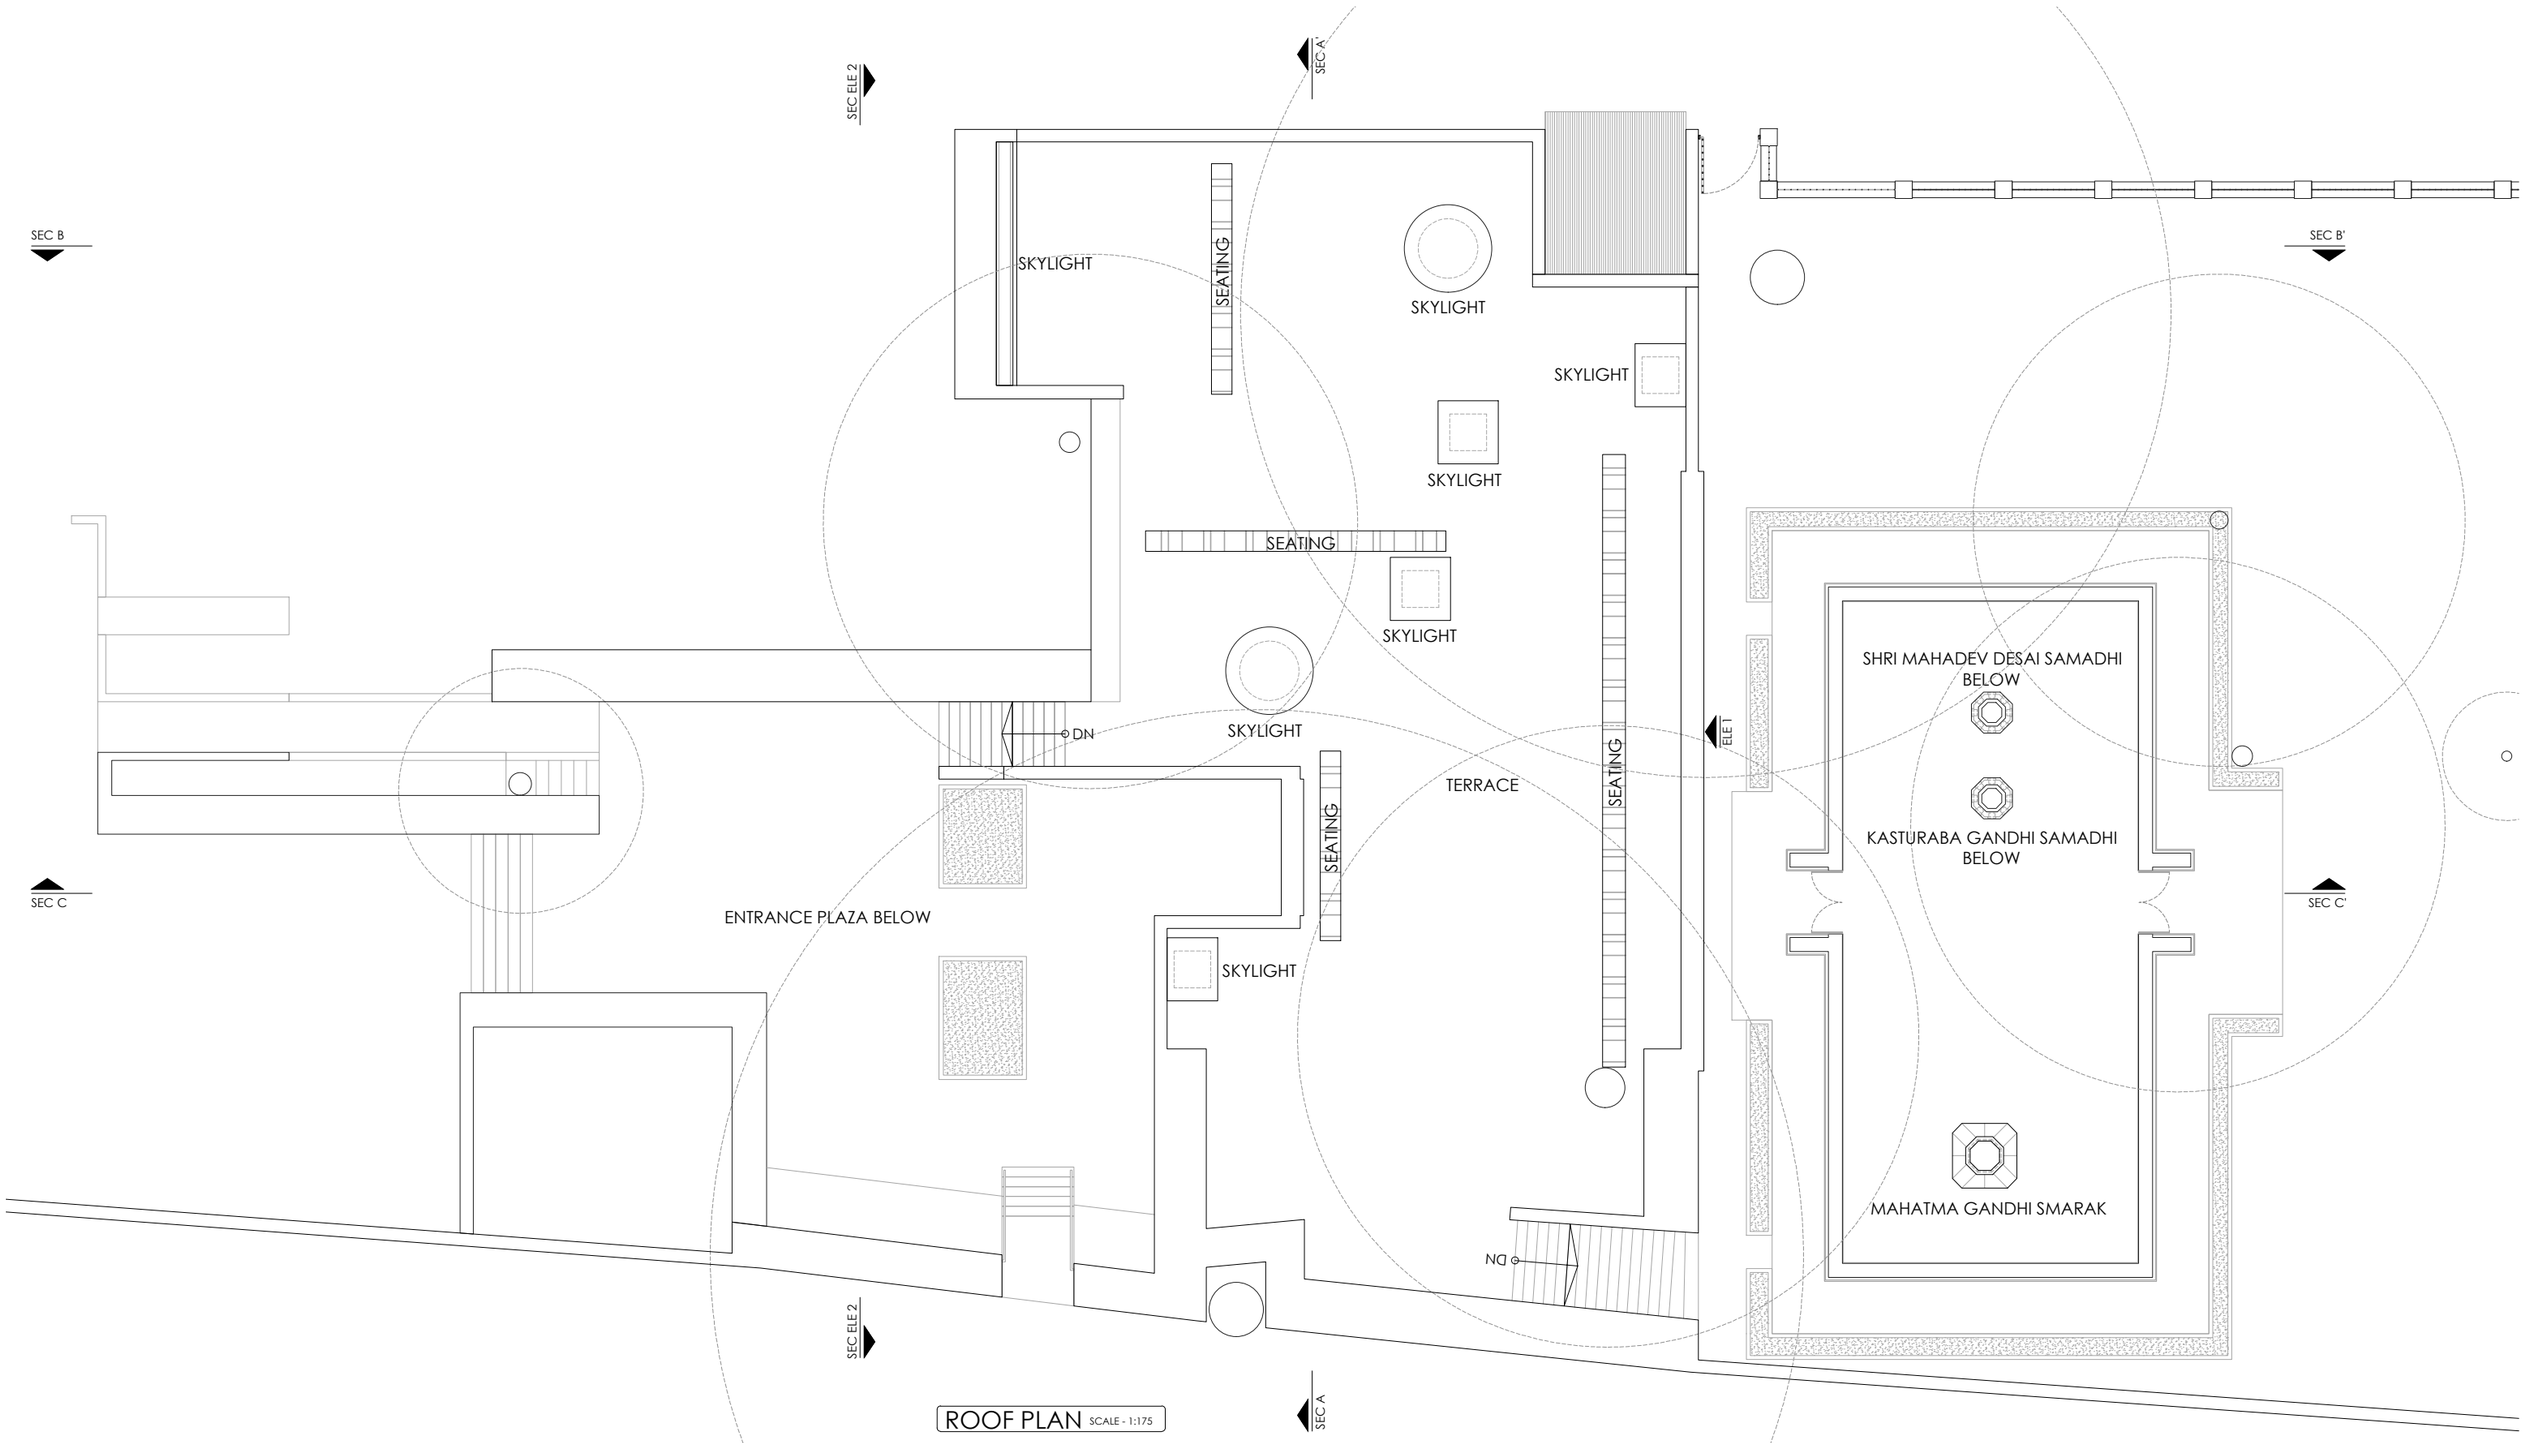


ROOF PLAN SCALE - 1:175


CORE SITE	DRAWING					SCALE	NORTH		PROJECT
ARCHITECTURAL DOCUMENTATION OF AGA KHAN PALACE- KASTURBA SAMADHI PUNE, MAHARASHTRA.	SHEET. TITLE : DRG. NO. : DATE :	ROOF PLAN GHSM/ PN/ AKP/ KS/ 01/02 25-12-2021	DRAWN BY : DEALT BY :	AKSHATA, KADAMBARI KADAMBARI	BRICK, EARTH, WOOD, PLANTER BED, RCC	1:175 -0.5 0 1 3	N	NIMESH PORWAL AND ASSOCIATES ARCHITECTS AND URBAN DESIGNERS Paranjape House, Fergusson College Road, opp. Venus Traders, Shivajinagar, Pune - 04 npaprojects@gmail.com	GANDHI HERITAGE SITES MISSION SABARMATI ASHRAM PRESERVATION AND MEMORIAL TRUST

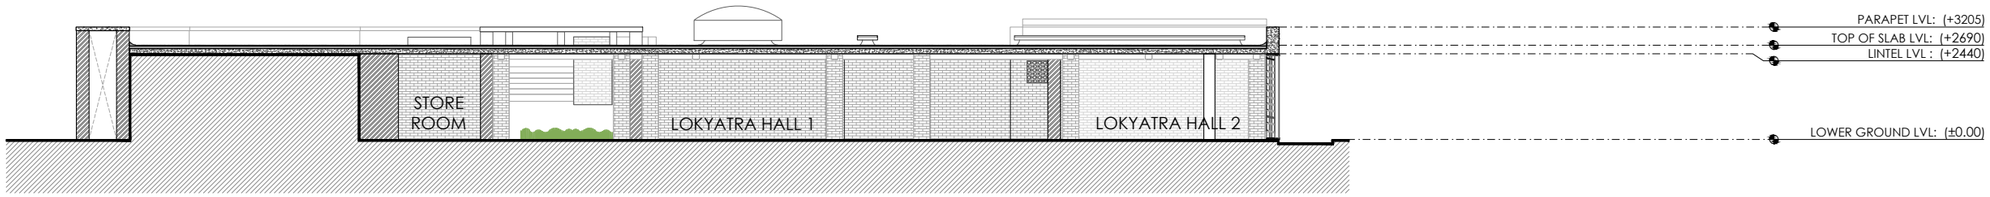

SECTION AA' SCALE - 1:175

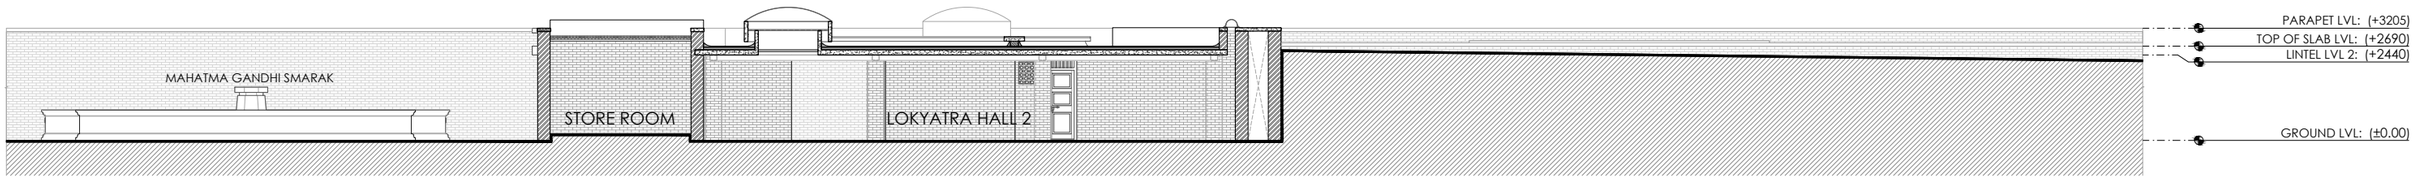


SECTION BB' SCALE - 1:175

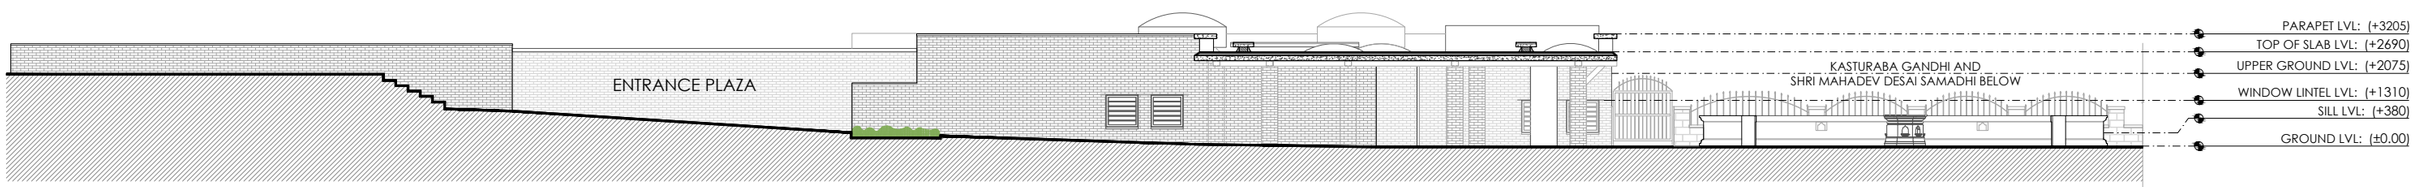


SECTION CC' SCALE - 1:175

CORE SITE	DRAWING					SCALE	NORTH		PROJECT
ARCHITECTURAL DOCUMENTATION OF AGA KHAN PALACE- KASTURBA SAMADHI PUNE, MAHARASHTRA.	SHEET. TITLE : DRG. NO. : DATE :	SECTIONS GHSM/ PN/ AKP/ KS/ 03/01 25-12-2021	DRAWN BY : DEALT BY :	AKSHATA, KADAMBARI KADAMBARI	BRICK, EARTH, WOOD, PLANTER BED, RCC	1:175 -0.5 0 1 3		NIMESH PORWAL AND ASSOCIATES ARCHITECTS AND URBAN DESIGNERS Paranjape House, Fergusson College Road, opp. Venus Traders, Shivajinagar, Pune - 04 npaprojects@gmail.com	GANDHI HERITAGE SITES MISSION SABARMATI ASHRAM PRESERVATION AND MEMORIAL TRUST

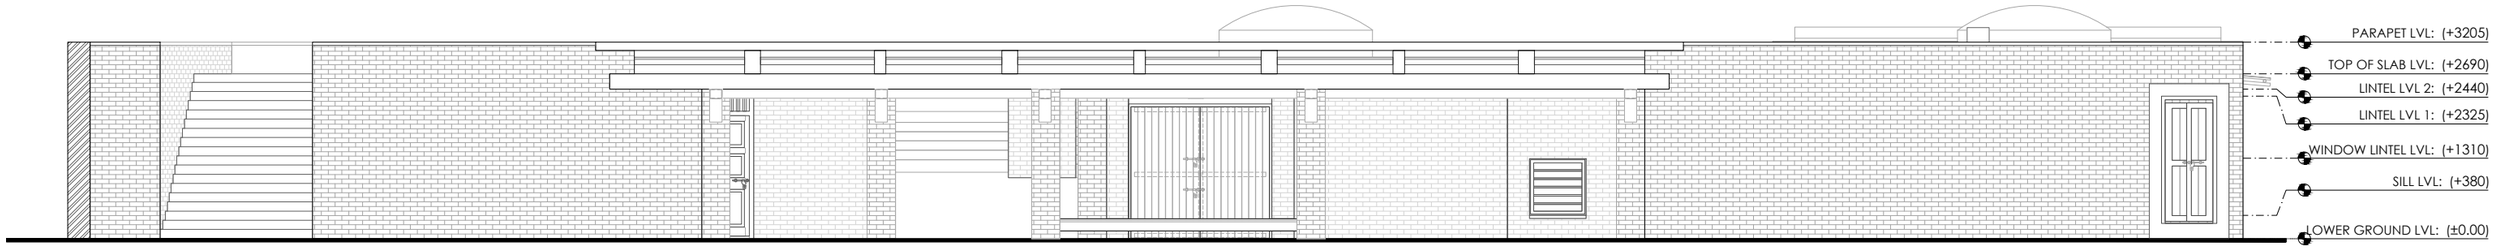


ELEVATION 1 SCALE - 1:100

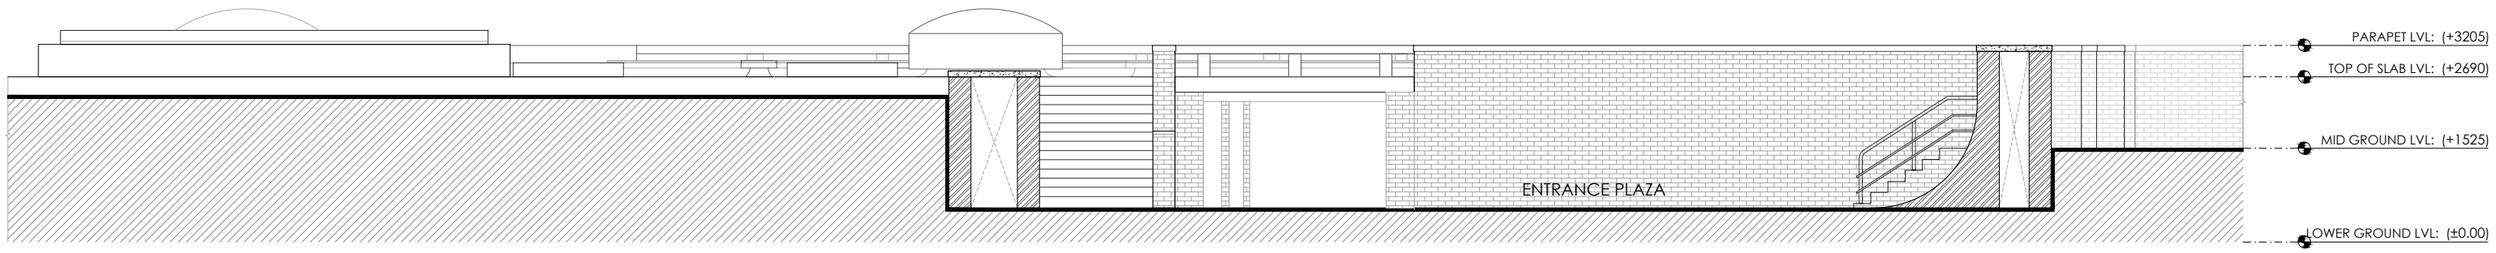


SECTIONAL ELEVATION 2 SCALE - 1:100

CORE SITE	DRAWING					SCALE	NORTH		PROJECT
ARCHITECTURAL DOCUMENTATION OF AGA KHAN PALACE- KASTURBA SAMADHI PUNE, MAHARASHTRA.	SHEET. TITLE : DRG. NO. : DATE :	ELEVATION GHSM/ PN/ AKP/ KS/ 02/01 25-12-2021	DRAWN BY : DEALT BY :	AKSHATA BHADALE KADAMBARI AUTE	BRICK, EARTH, WOOD, PLANTER BED, RCC	1:100 -0.5 0 1 3		NIMESH PORWAL AND ASSOCIATES ARCHITECTS AND URBAN DESIGNERS Paranjape House, Fergusson College Road, opp. Venus Traders, Shivajinagar, Pune - 04 npaprojects@gmail.com	GANDHI HERITAGE SITES MISSION SABARMATI ASHRAM PRESERVATION AND MEMORIAL TRUST


TYPE - D1
SIZE - 2440 X 2400MM
NOS. - 1
MATERIAL - TIMBER

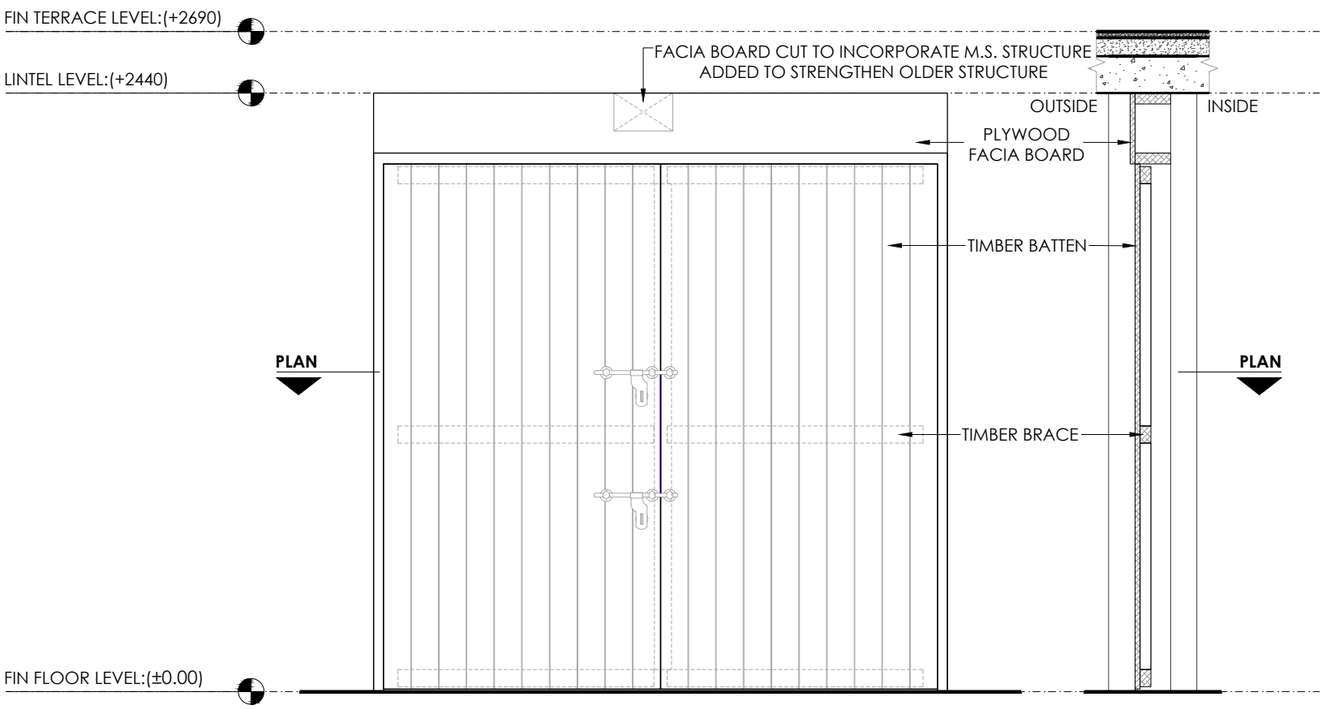

ELEVATION SCALE - 1:25

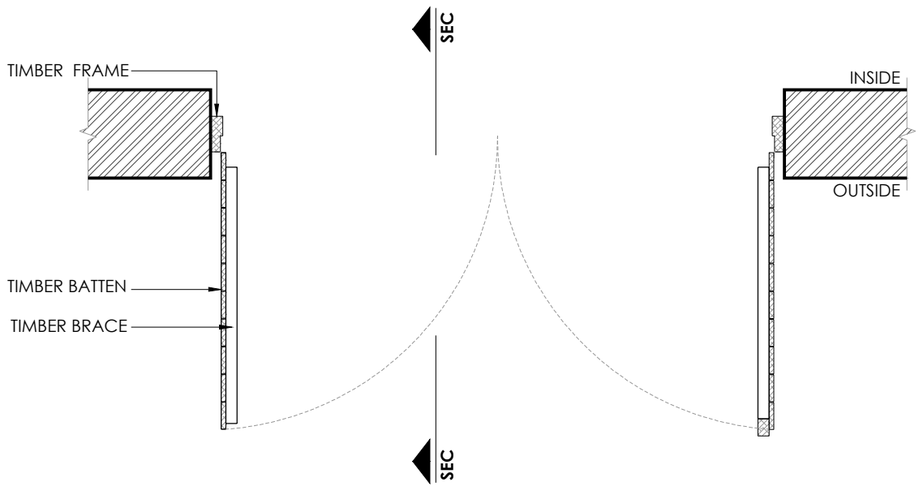


SECTION SCALE - 1:25

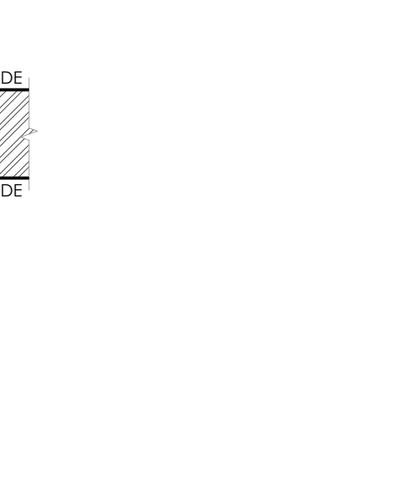


PLAN SCALE - 1:25

TYPE - D2
SIZE - 2440 X 1520 MM
NOS. - 1
MATERIAL - TIMBER

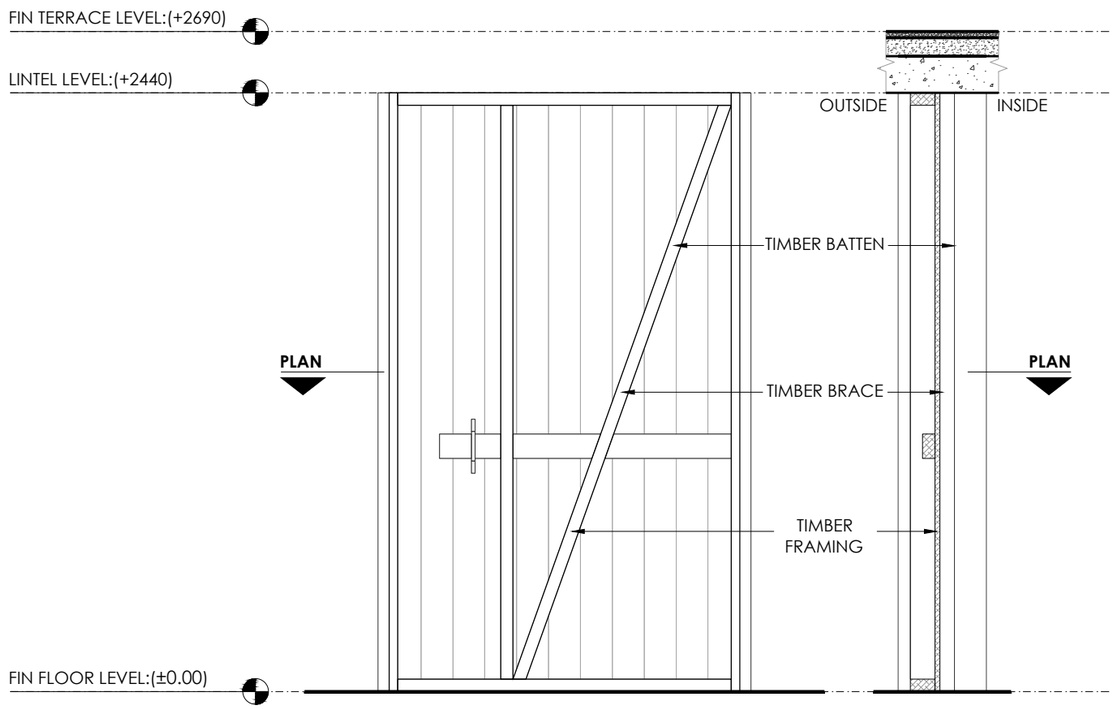

ELEVATION SCALE - 1:25

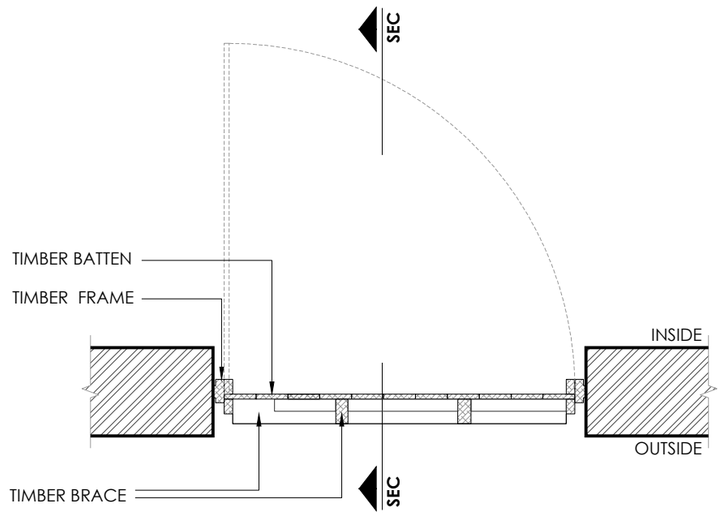


SECTION SCALE - 1:25

PLAN SCALE - 1:25


CORE SITE	DRAWING					SCALE 1:25	NORTH		PROJECT
ARCHITECTURAL DOCUMENTATION OF AGA KHAN PALACE- KASTURBA SAMADHI PUNE, MAHARASHTRA.	SHEET. TITLE : DRG. NO. : DATE :	WINDOW DETAILS GHSM/ PN/ AKP/ KS/ 04/01 25-12-2021	DRAWN BY : DEALT BY :	ABHISHEK, KADAMBARI KADAMBARI	BRICK, EARTH, WOOD, PLANTER BED, RCC	-0.5 0 1 3		NIMESH PORWAL AND ASSOCIATES ARCHITECTS AND URBAN DESIGNERS Paranjape House, Fergusson College Road, opp. Venus Traders, Shivajinagar, Pune - 04 npaprojects@gmail.com	GANDHI HERITAGE SITES MISSION SABARMATI ASHRAM PRESERVATION AND MEMORIAL TRUST

TYPE - D3
SIZE - 850 X 2400 MM
NOS. - 2
MATERIAL - TIMBER

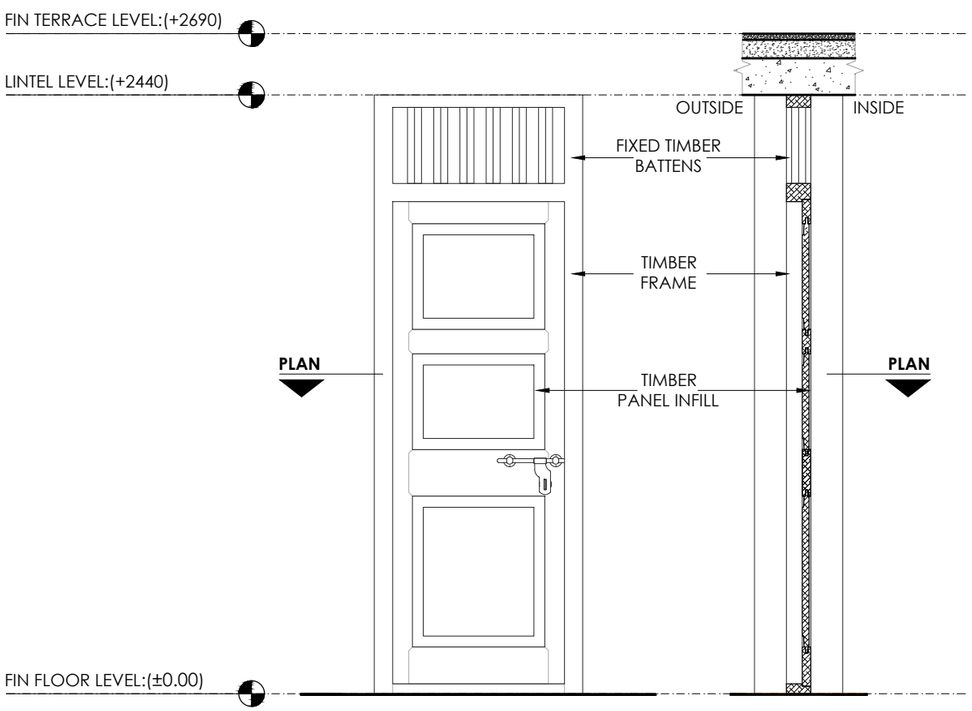


ELEVATION SCALE - 1:25

SECTION SCALE - 1:25

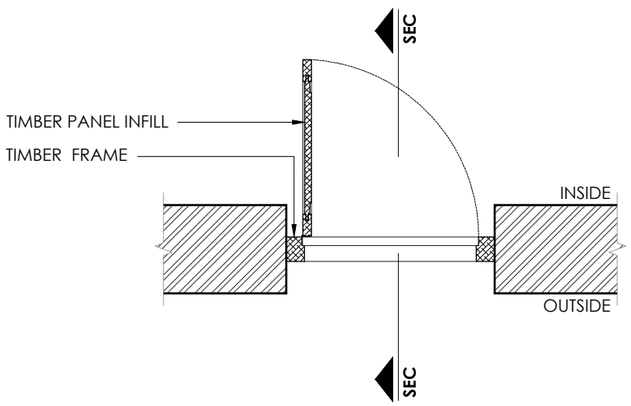


PLAN SCALE - 1:25

TYPE - D4
SIZE - 850 X 2075 MM
NOS. - 1
MATERIAL - TIMBER

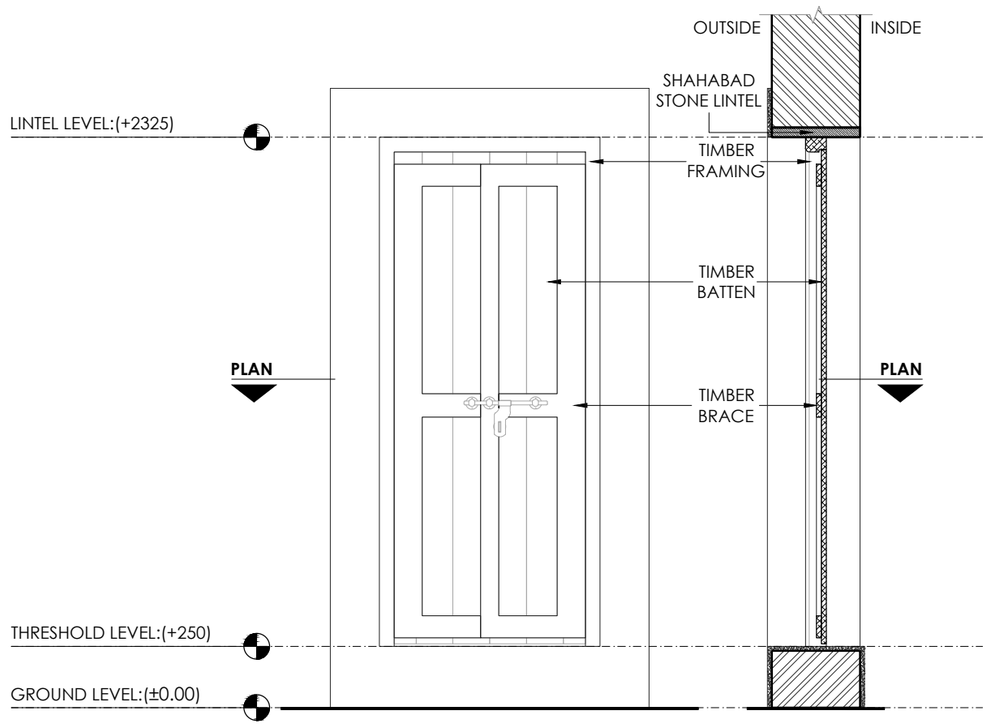

ELEVATION SCALE - 1:25


SECTION SCALE - 1:25

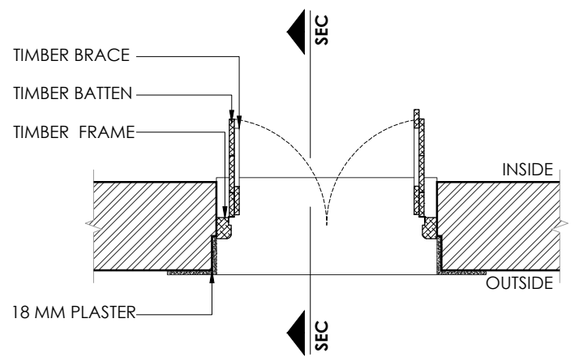

PLAN SCALE - 1:25

CORE SITE	DRAWING					SCALE 1:25	NORTH		PROJECT
ARCHITECTURAL DOCUMENTATION OF AGA KHAN PALACE- KASTURBA SAMADHI PUNE, MAHARASHTRA.	SHEET. TITLE : DRG. NO. : DATE :	WINDOW DETAILS GHSM/ PN/ AKP/ KS/ 04/02 25-12-2021	DRAWN BY : DEALT BY :	ABHISHEK, KADAMBARI KADAMBARI	BRICK, WOOD, RCC, EARTH, PLANTER BED	-0.5 0 1 3		NIMESH PORWAL AND ASSOCIATES ARCHITECTS AND URBAN DESIGNERS Paranjape House, Fergusson College Road, opp. Venus Traders, Shivajinagar, Pune - 04 npaprojects@gmail.com	GANDHI HERITAGE SITES MISSION SABARMATI ASHRAM PRESERVATION AND MEMORIAL TRUST


TYPE - W1
SIZE - 3680 X 2440 MM
NOS. - 2
MATERIAL - TIMBER & M.S

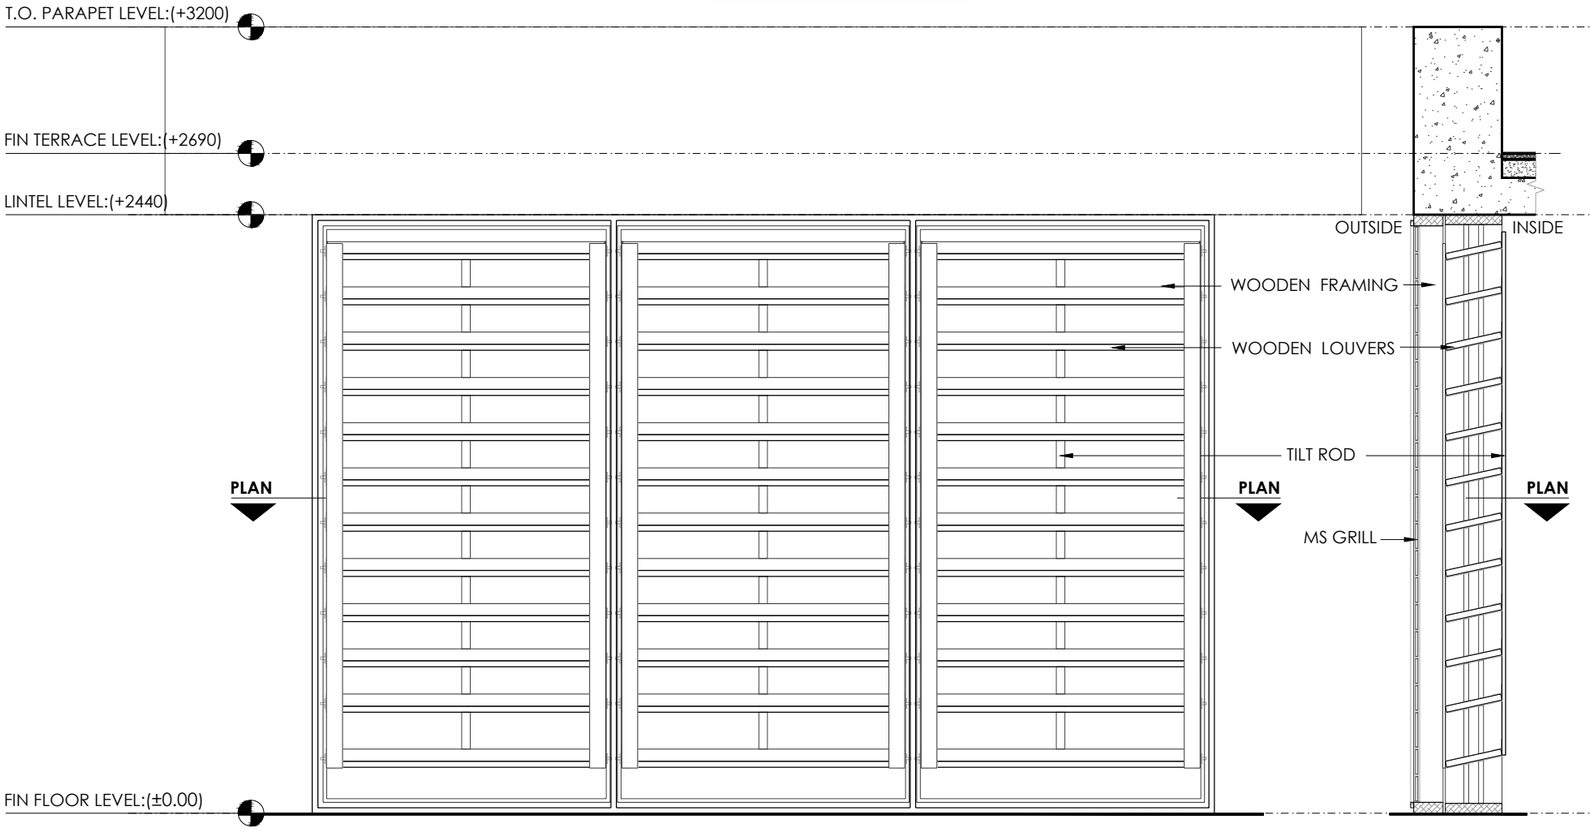

ELEVATION SCALE - 1:25


SECTION SCALE - 1:25

TYPE - W2
SIZE - 925 X 925 MM
NOS. - 6
MATERIAL - TIMBER

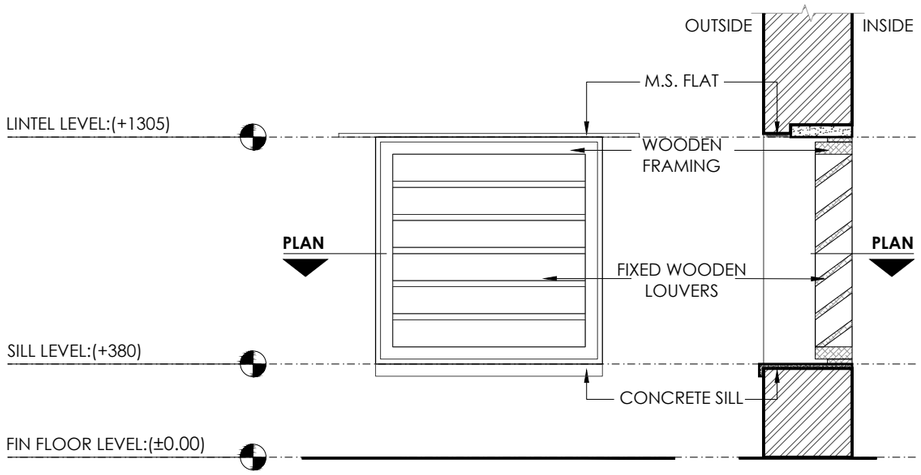


ELEVATION SCALE - 1:25

SECTION SCALE - 1:25

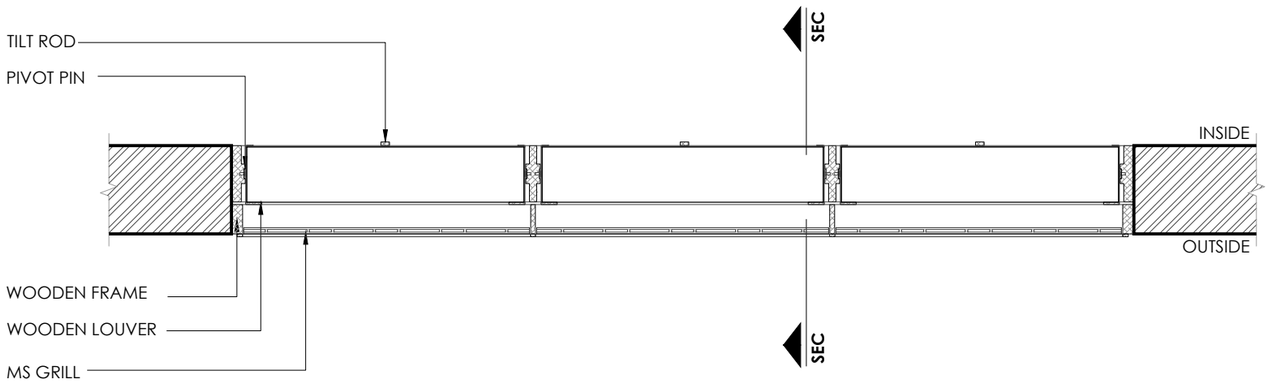

PLAN SCALE - 1:25

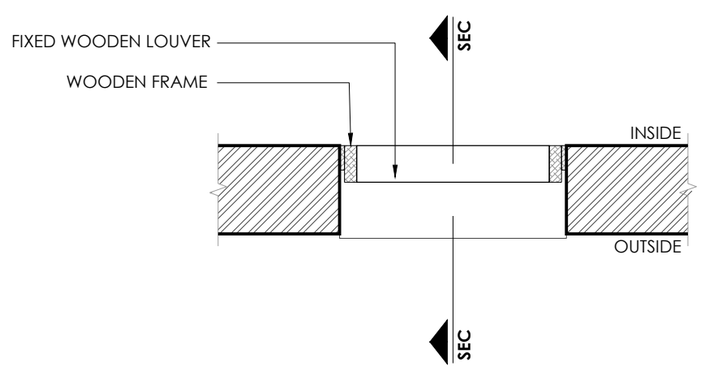


PLAN SCALE - 1:25

CORE SITE	DRAWING					SCALE 1:25	NORTH		PROJECT
ARCHITECTURAL DOCUMENTATION OF AGA KHAN PALACE- KASTURBA SAMADHI PUNE, MAHARASHTRA.	SHEET. TITLE : DRG. NO. : DATE :	WINDOW DETAILS GHSM/ PN/ AKP/ KS/ 04/03 25-12-2021	DRAWN BY : DEALT BY :	ABHISHEK, KADAMBARI KADAMBARI	BRICK, EARTH, WOOD, PLANTER BED, RCC	-0.5 0 1 3		NIMESH PORWAL AND ASSOCIATES ARCHITECTS AND URBAN DESIGNERS Paranjape House, Fergusson College Road, opp. Venus Traders, Shivajinagar, Pune - 04 npaprojects@gmail.com	GANDHI HERITAGE SITES MISSION SABARMATI ASHRAM PRESERVATION AND MEMORIAL TRUST



1. Entrance Plaza,Palace in Back

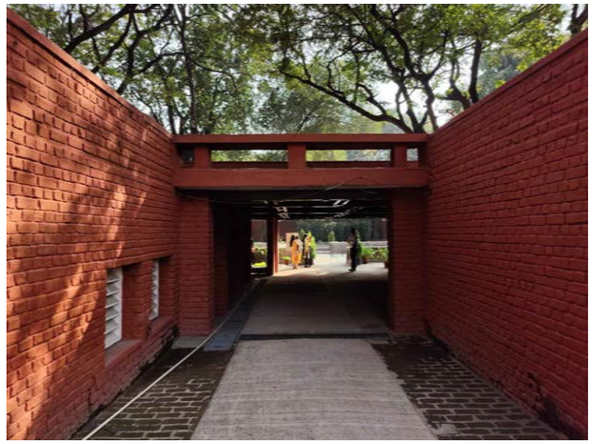

2. Towards Smarak



3. Entrance Plaza



4. Towards Entry from Parking



5. Lokyatra Hall 1



6. Skylights



7. From Store Room




8. From Lokyatra Hall 2 to Hall 1



9. Lokyatra Hall 1



10. View of Smarak

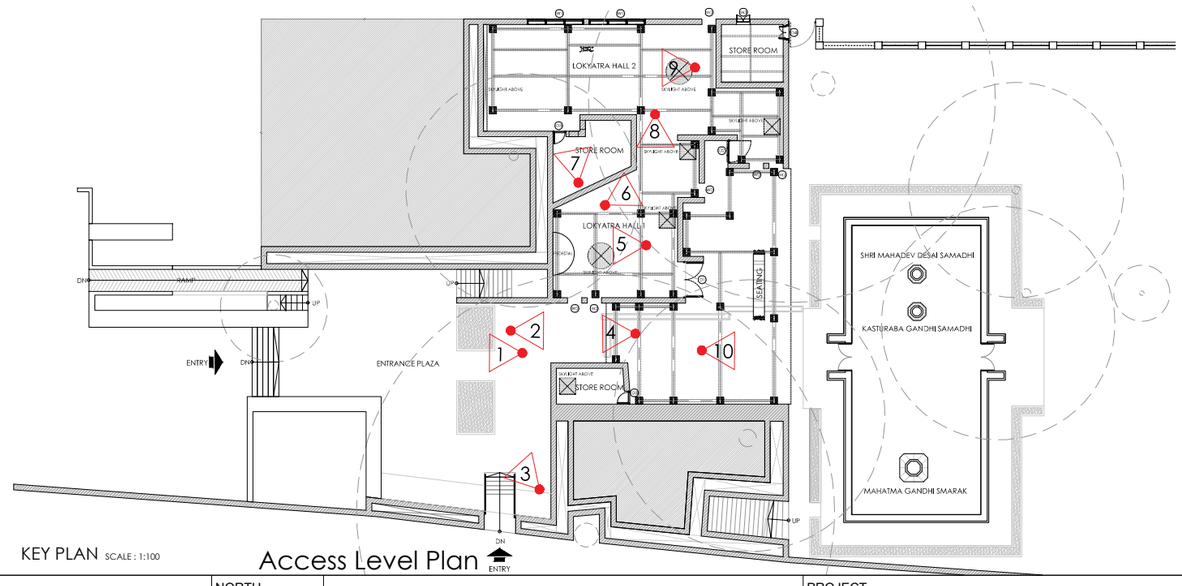

KEY PLAN SCALE : 1:100

Access Level Plan

CORE SITE	DRAWING				NORTH		PROJECT
ARCHITECTURAL DOCUMENTATION OF AGA KHAN PALACE PUNE, MAHARASHTRA.	SHEET. TITLE : DRG. NO. : DATE :	PHOTOGRAPHY: EXTERIOR / INTERIOR GHSM/PN/NIN/05/01 01-03-2022	DRAWN BY : DEALT BY :	ANAND GUNGE KADAMBARI AUTE.	N	NIMESH PORWAL AND ASSOCIATES ARCHITECTS AND URBAN DESIGNERS npaprojects@gmail.com	GANDHI HERITAGE SITES MISSION SABARMATI ASHRAM PRESERVATION AND MEMORIAL TRUST



1. Towards Smarak




2. Entrance Plaza and Terrace



3. Entry from Parking



4. From Terrace,Palace in Background

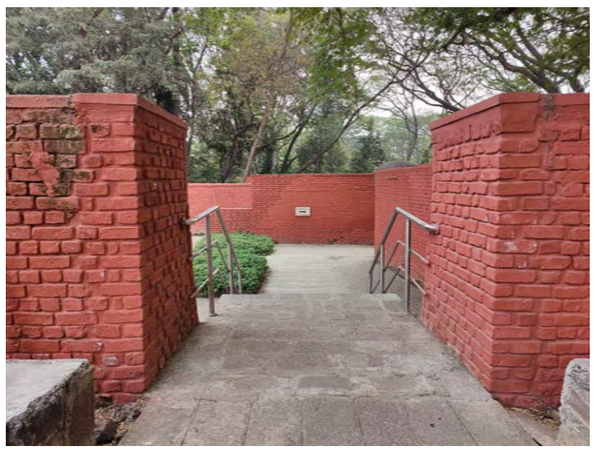

5. View of Plaza From Aga Khan Palace



6. Terrace



7. Terrace from Staircase 2




8. From Gandhiji's Smarak



9. Smarak And Structures



10. Mahadev Desai Samadhi,
Kasturba Gandhi Samadhi,
Mahatma Gandhi Smarak
(In sequence, from front to back)

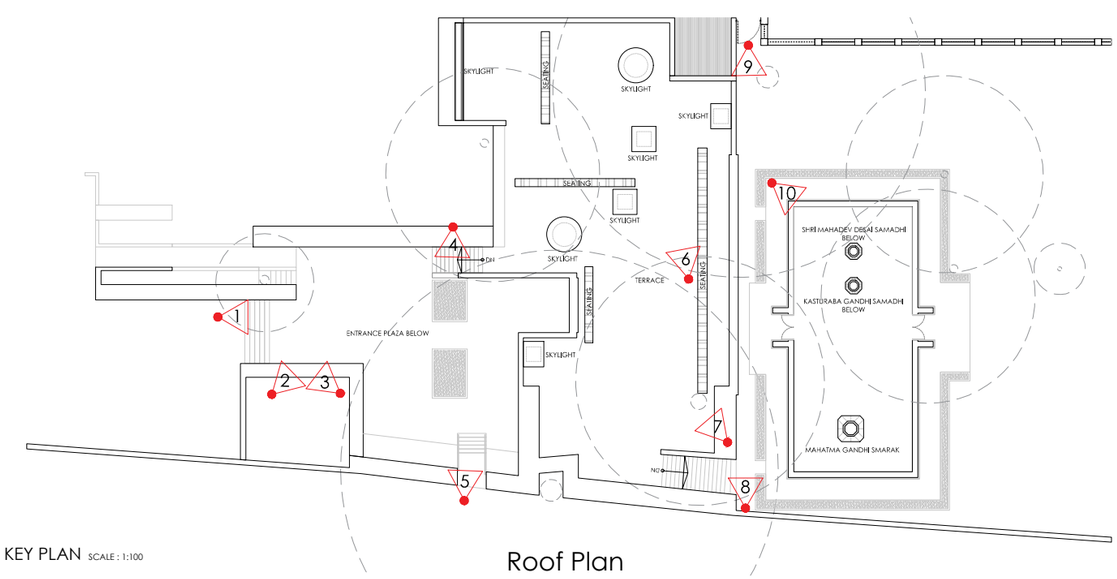

KEY PLAN SCALE : 1:100

Roof Plan

CORE SITE	DRAWING				NORTH		PROJECT
ARCHITECTURAL DOCUMENTATION OF AGA KHAN PALACE PUNE, MAHARASHTRA.	SHEET. TITLE : DRG. NO. : DATE :	PHOTOGRAPHY: EXTERIOR / INTERIOR GHSM/PN/NIN/05/01 01-03-2022	DRAWN BY : DEALT BY :	ANAND GUNGE KADAMBARI AUTE.	N	NIMESH PORWAL AND ASSOCIATES ARCHITECTS AND URBAN DESIGNERS npaprojects@gmail.com	GANDHI HERITAGE SITES MISSION SABARMATI ASHRAM PRESERVATION AND MEMORIAL TRUST